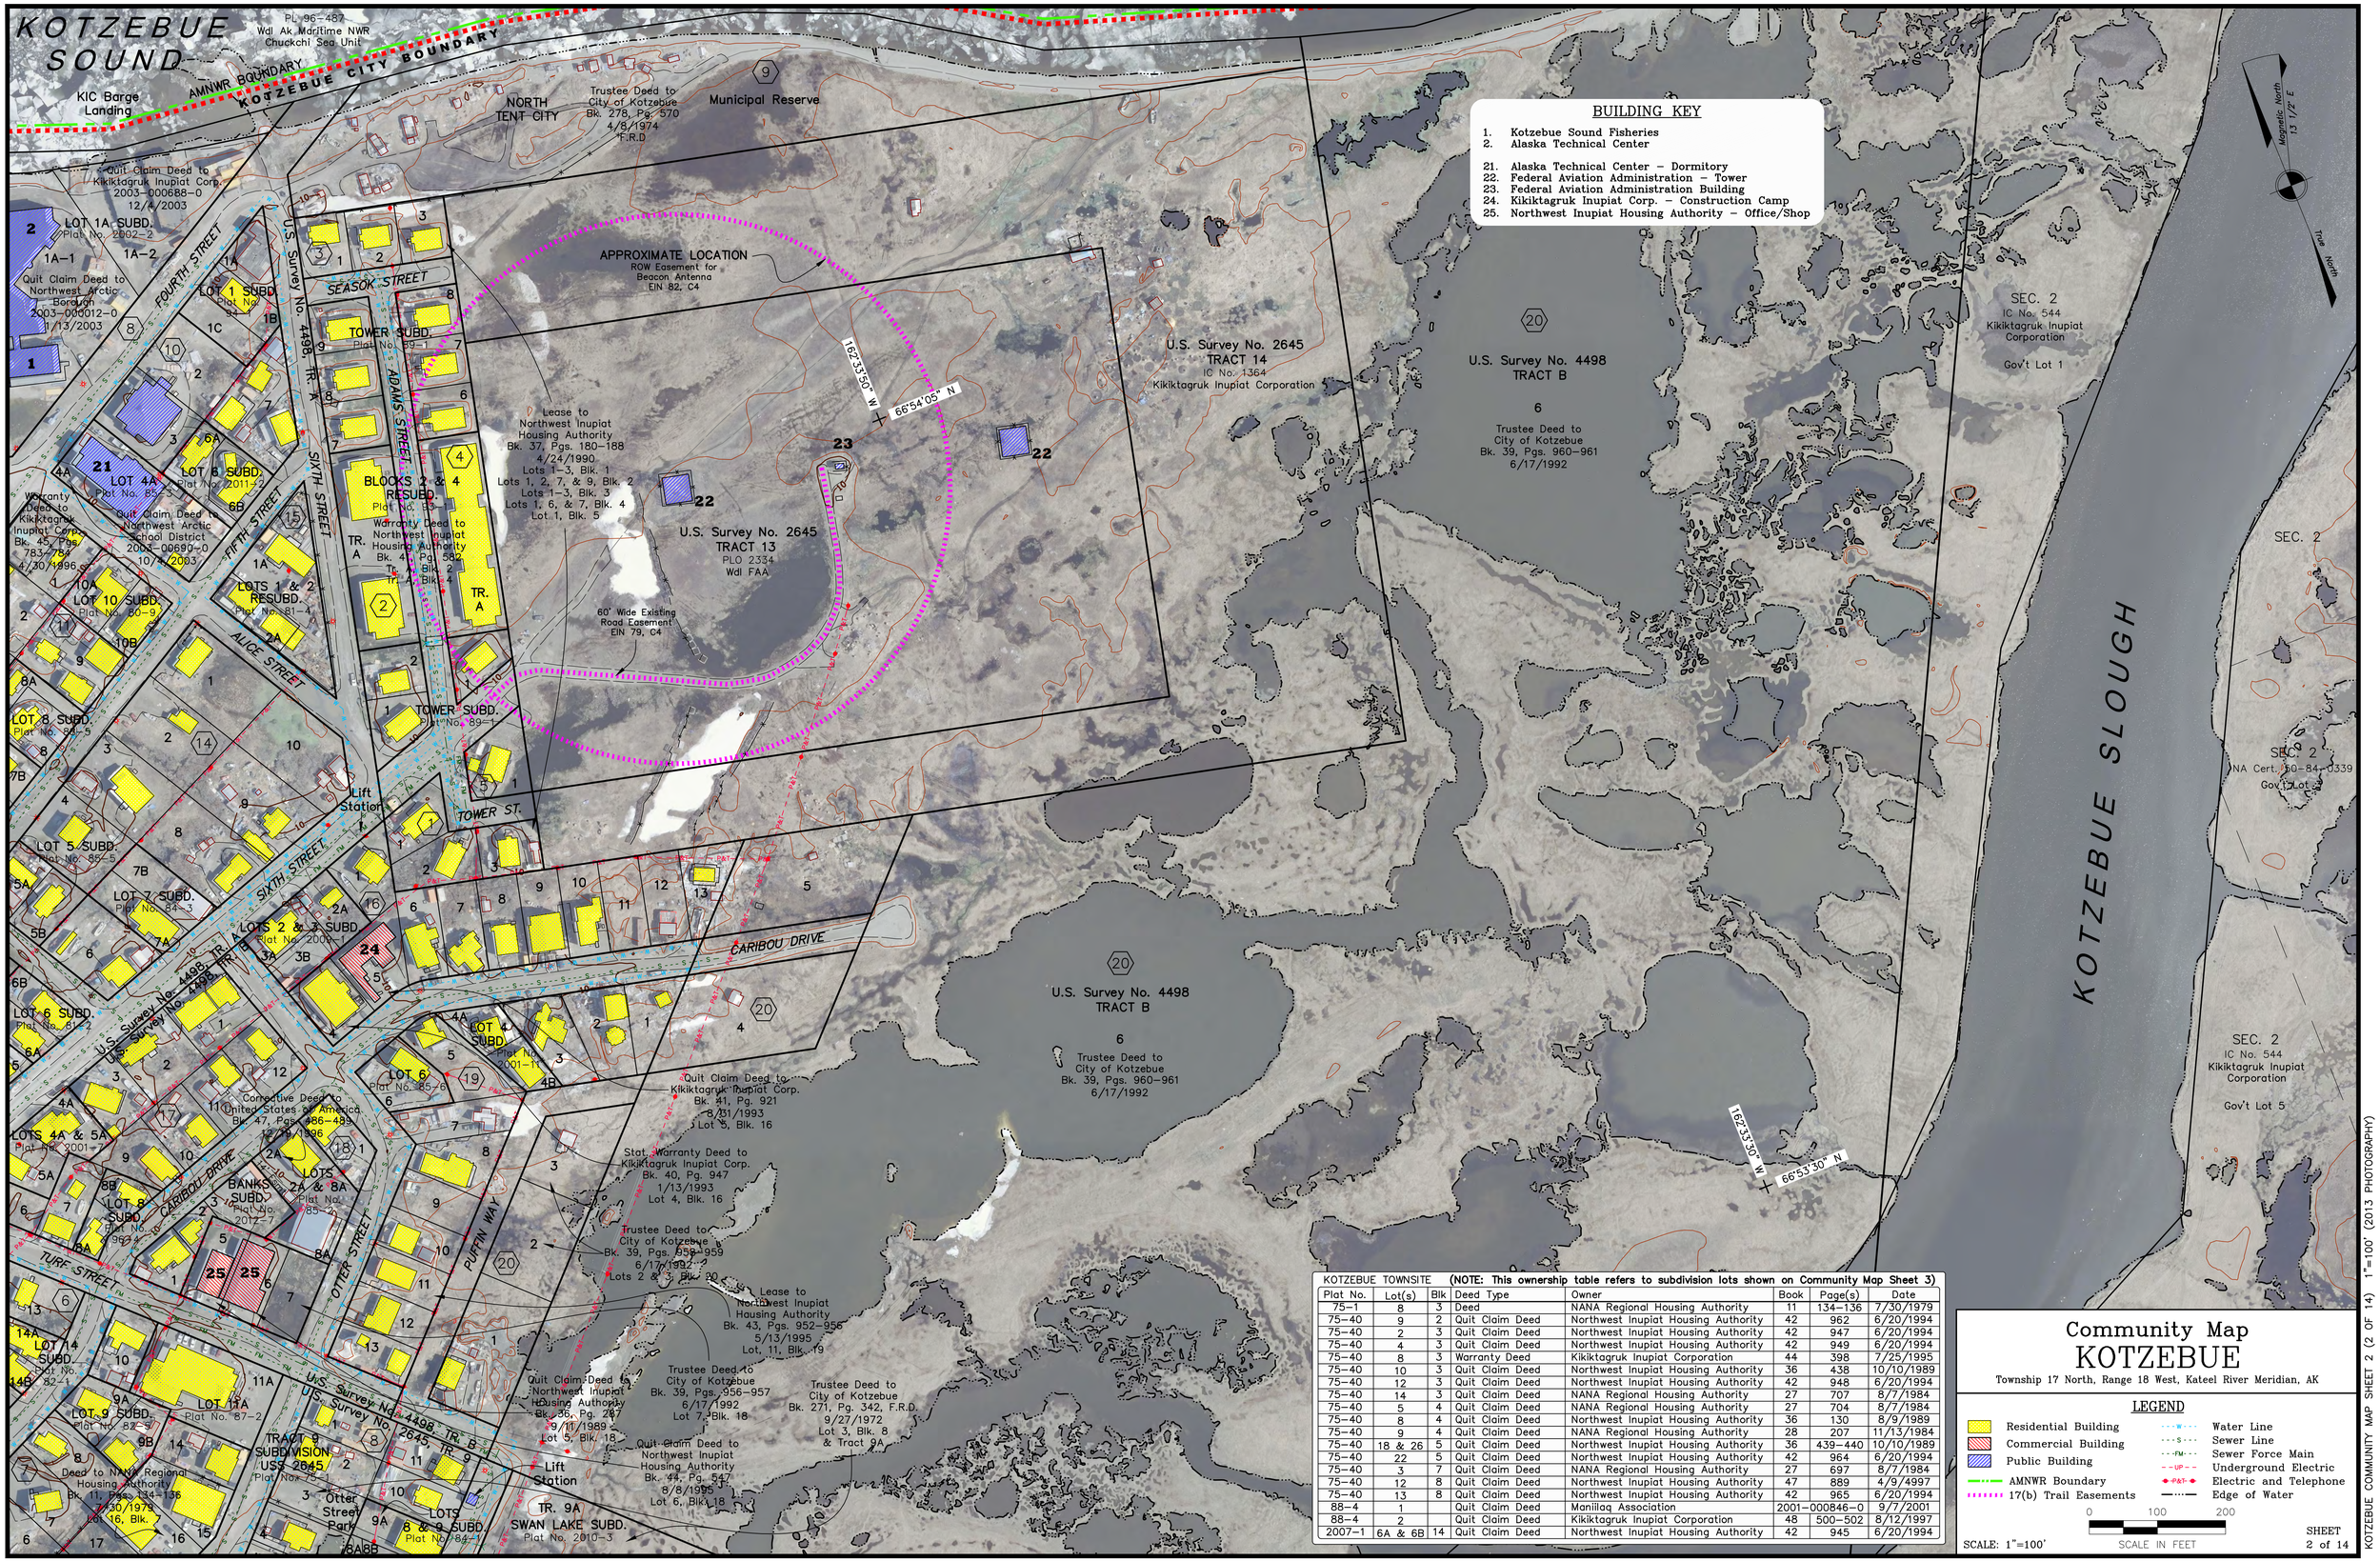

BUILDING KEY

1. Kotzebue Sound Fisheries
2. Alaska Technical Center

21. Alaska Technical Center – Dormitory
22. Federal Aviation Administration – Tower
23. Federal Aviation Administration Building
24. Kikiktagruk Inupiat Corp. – Construction Camp
25. Northwest Inupiat Housing Authority – Office/Shop

KOTZEBUE TOWNSITE (NOTE: This ownership table refers to subdivision lots shown on Community Map Sheet 3)

Plat No.	Lot(s)	Blk	Deed Type	Owner	Book	Page(s)	Date
75-1	8	3	Deed	NANA Regional Housing Authority	11	134-136	7/30/1979
75-40	9	2	Quit Claim Deed	Northwest Inupiat Housing Authority	42	962	6/20/1994
75-40	2	3	Quit Claim Deed	Northwest Inupiat Housing Authority	42	947	6/20/1994
75-40	4	3	Quit Claim Deed	Northwest Inupiat Housing Authority	42	949	6/20/1994
75-40	8	3	Warranty Deed	Kikiktagruk Inupiat Corporation	44	398	7/25/1995
75-40	10	3	Quit Claim Deed	Northwest Inupiat Housing Authority	36	438	10/10/1989
75-40	12	3	Quit Claim Deed	Northwest Inupiat Housing Authority	42	948	6/20/1994
75-40	14	3	Quit Claim Deed	NANA Regional Housing Authority	27	707	8/7/1984
75-40	5	4	Quit Claim Deed	NANA Regional Housing Authority	27	704	8/7/1984
75-40	8	4	Quit Claim Deed	Northwest Inupiat Housing Authority	36	130	8/9/1989
75-40	9	4	Quit Claim Deed	NANA Regional Housing Authority	28	207	11/13/1984
75-40	18 & 26	5	Quit Claim Deed	Northwest Inupiat Housing Authority	36	439-440	10/10/1989
75-40	22	5	Quit Claim Deed	Northwest Inupiat Housing Authority	42	964	6/20/1994
75-40	3	7	Quit Claim Deed	NANA Regional Housing Authority	27	697	8/7/1984
75-40	12	8	Quit Claim Deed	Northwest Inupiat Housing Authority	47	889	4/9/4997
75-40	13	8	Quit Claim Deed	Northwest Inupiat Housing Authority	42	965	6/20/1994
88-4	1		Quit Claim Deed	Maniilaq Association	2001-000846-0		9/7/2001
88-4	2		Quit Claim Deed	Kikiktagruk Inupiat Corporation	48	500-502	8/12/1997
2007-1	6A & 6B	14	Quit Claim Deed	Northwest Inupiat Housing Authority	42	945	6/20/1994

Community Map
KOTZEBUE

Township 17 North, Range 18 West, Kateel River Meridian, AK

LEGEND

- Residential Building
- Commercial Building
- Public Building
- AMNWR Boundary
- 17(b) Trail Easements
- Water Line
- Sewer Line
- Sewer Force Main
- Underground Electric
- Electric and Telephone
- Edge of Water

0 100 200
SCALE IN FEET

SCALE: 1"=100'

SHEET 2 of 14

KOTZEBUE COMMUNITY MAP SHEET 2 (2 OF 14) 1"=100' (2013 PHOTOGRAPHY)