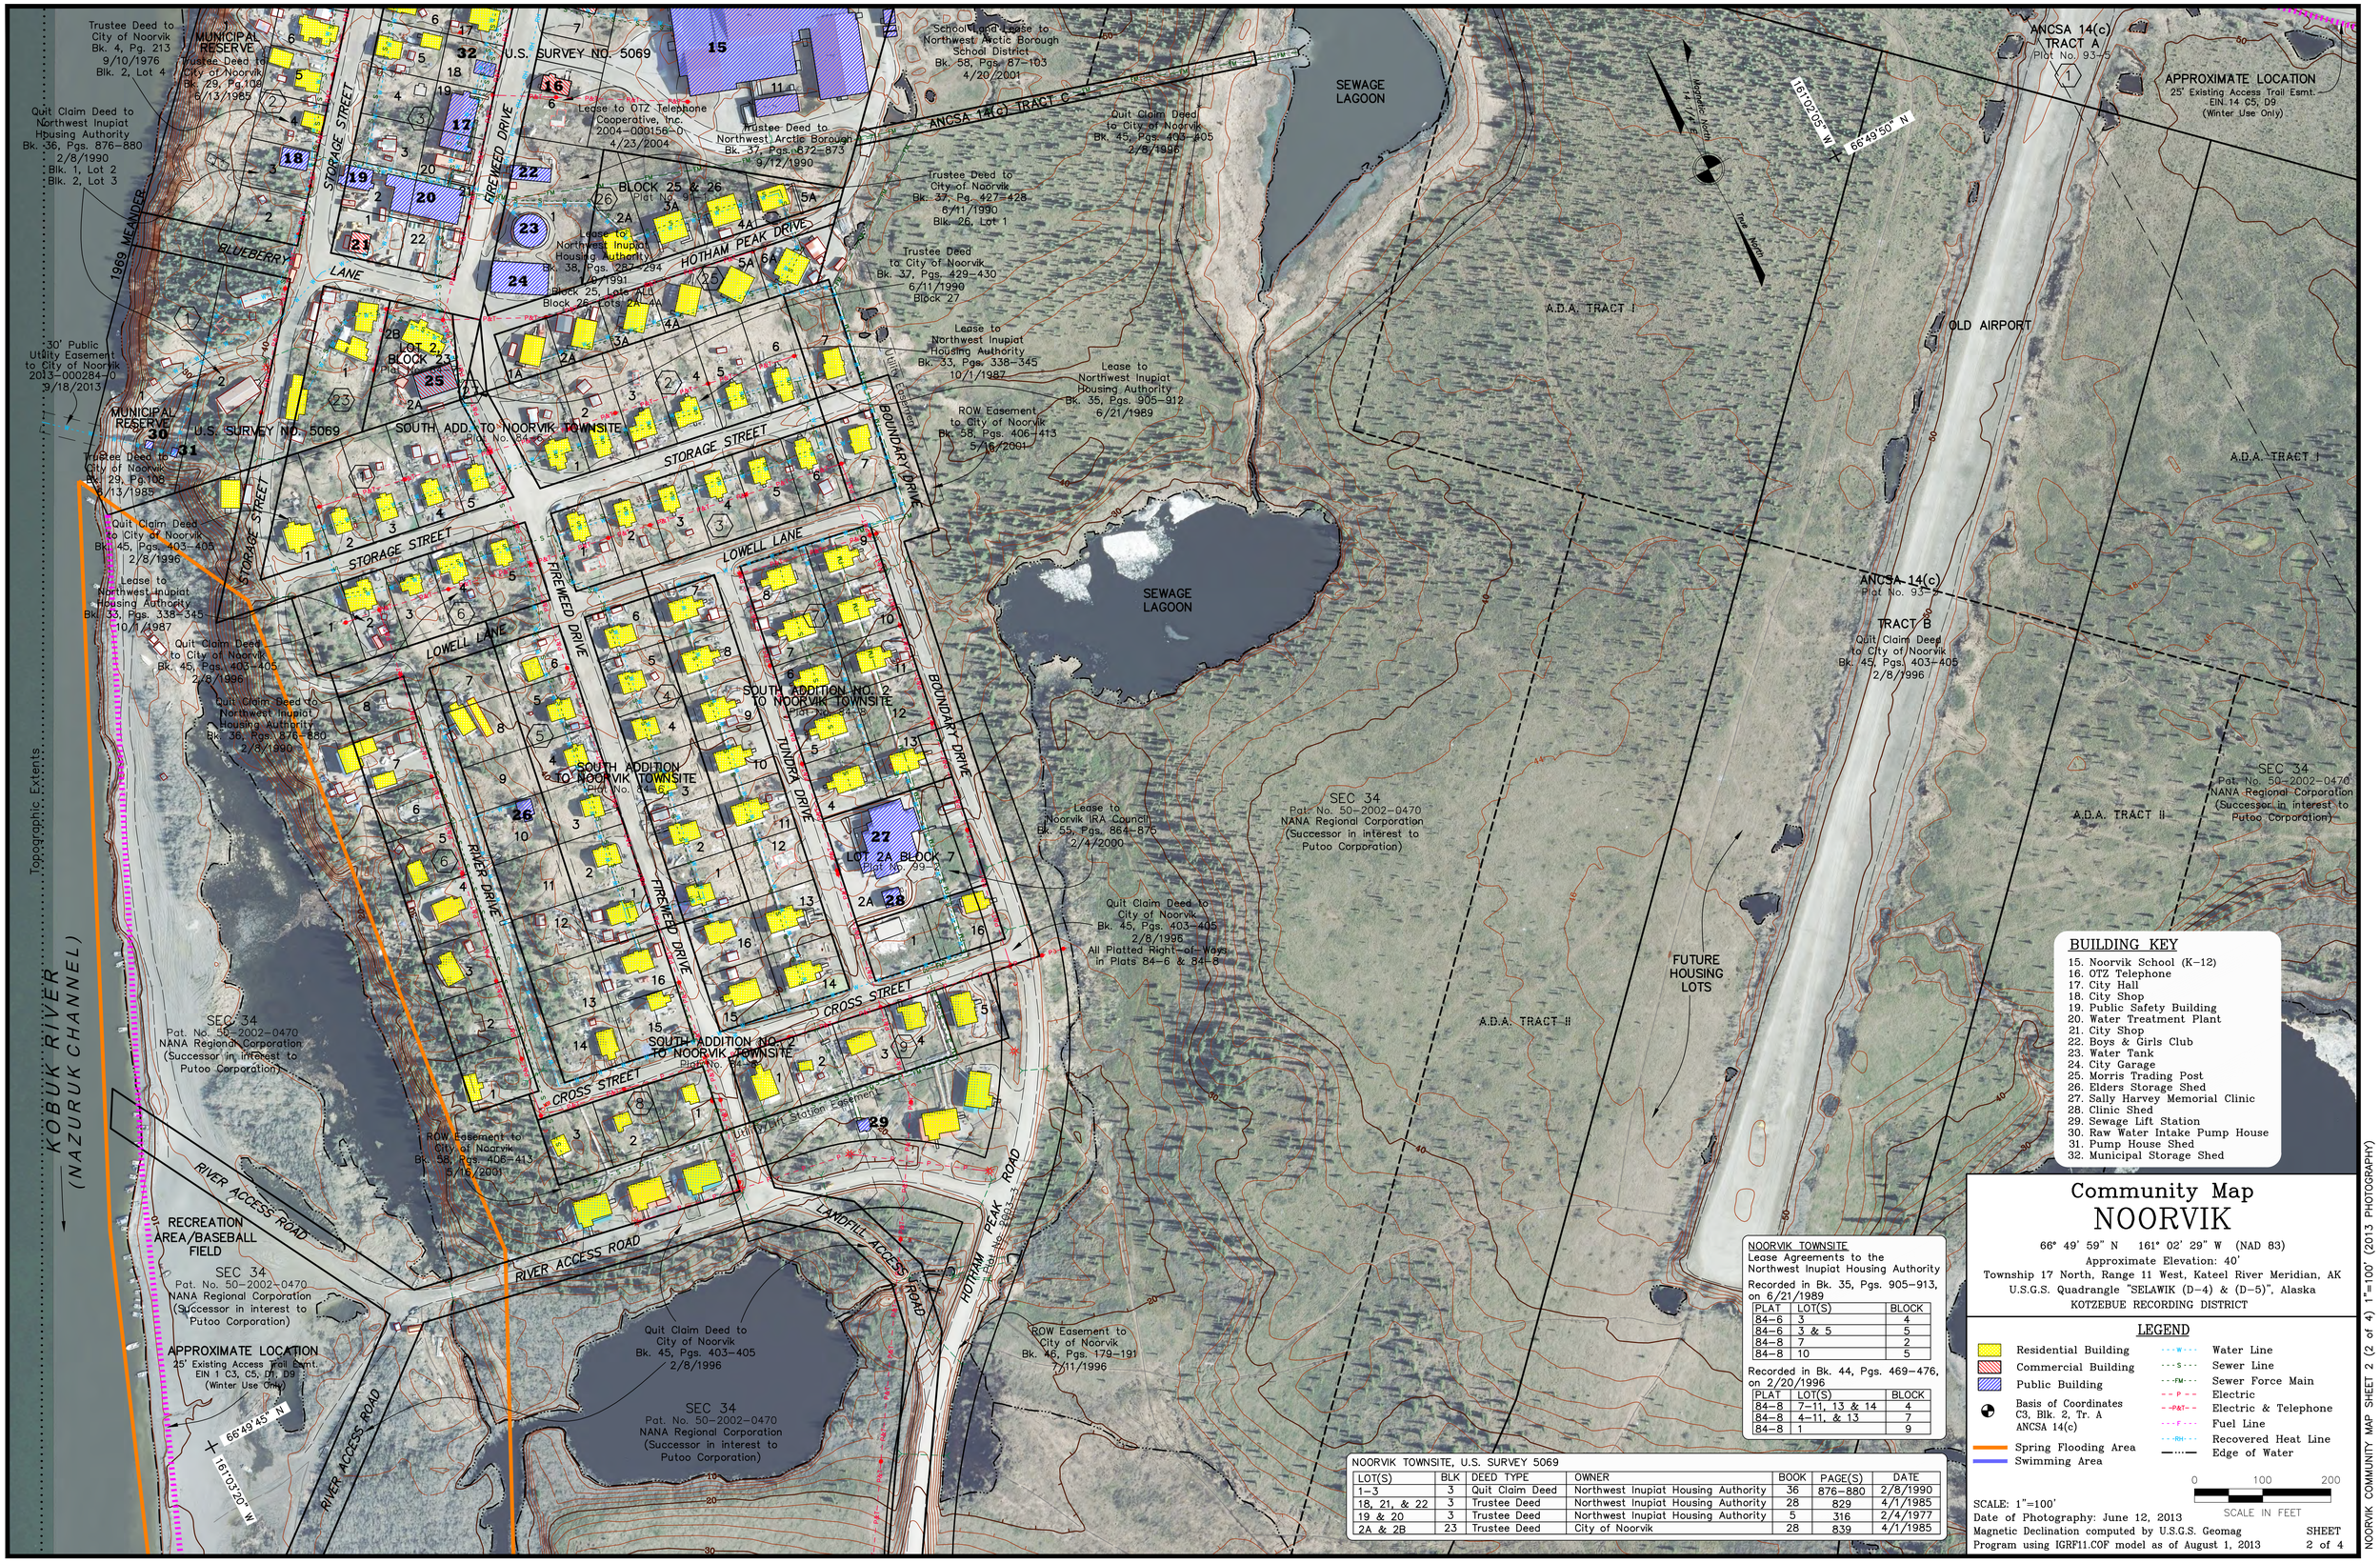

BUILDING KEY

15. Noorvik School (K–12)
16. OTZ Telephone
17. City Hall
18. City Shop
19. Public Safety Building
20. Water Treatment Plant
21. City Shop
22. Boys & Girls Club
23. Water Tank
24. City Garage
25. Morris Trading Post
26. Elders Storage Shed
27. Sally Harvey Memorial Clinic
28. Clinic Shed
29. Sewage Lift Station
30. Raw Water Intake Pump House
31. Pump House Shed
32. Municipal Storage Shed

Community Map
NOORVIK

66° 49' 59" N 161° 02' 29" W (NAD 83)
Approximate Elevation: 40'
Township 17 North, Range 11 West, Kateel River Meridian, AK
U.S.G.S. Quadrangle "SELAWIK (D–4) & (D–5)", Alaska
KOTZEBUE RECORDING DISTRICT

NOORVIK TOWNSITE
Lease Agreements to the Northwest Inupiat Housing Authority

Recorded in Bk. 35, Pgs. 905–913, on 6/21/1989

PLAT	LOT(S)	BLOCK
84–6	3	4
84–6	3 & 5	5
84–8	7	2
84–8	10	5

Recorded in Bk. 44, Pgs. 469–476, on 2/20/1996

PLAT	LOT(S)	BLOCK
84–8	7–11, 13 & 14	4
84–8	4–11, & 13	7
84–8	1	9

NOORVIK TOWNSITE, U.S. SURVEY 5069

LOT(S)	BLK	DEED TYPE	OWNER	BOOK	PAGE(S)	DATE
1–3	3	Quit Claim Deed	Northwest Inupiat Housing Authority	36	876–880	2/8/1990
18, 21, & 22	3	Trustee Deed	Northwest Inupiat Housing Authority	28	829	4/1/1985
19 & 20	3	Trustee Deed	Northwest Inupiat Housing Authority	5	316	2/4/1977
2A & 2B	23	Trustee Deed	City of Noorvik	28	839	4/1/1985

LEGEND

- Residential Building
- Commercial Building
- Public Building
- Basis of Coordinates C3, Blk. 2, Tr. A ANCSA 14(c)
- Spring Flooding Area
- Swimming Area
- Water Line
- Sewer Line
- Sewer Force Main
- Electric
- Electric & Telephone
- Fuel Line
- Recovered Heat Line
- Edge of Water

0 100 200
SCALE IN FEET

SCALE: 1"=100'
Date of Photography: June 12, 2013
Magnetic Declination computed by U.S.G.S. Geomag Program using IGRF11.COF model as of August 1, 2013

SHEET 2 of 4

NOORVIK COMMUNITY MAP SHEET 2 (2 of 4) 1"=100' (2013 PHOTOGRAPHY)