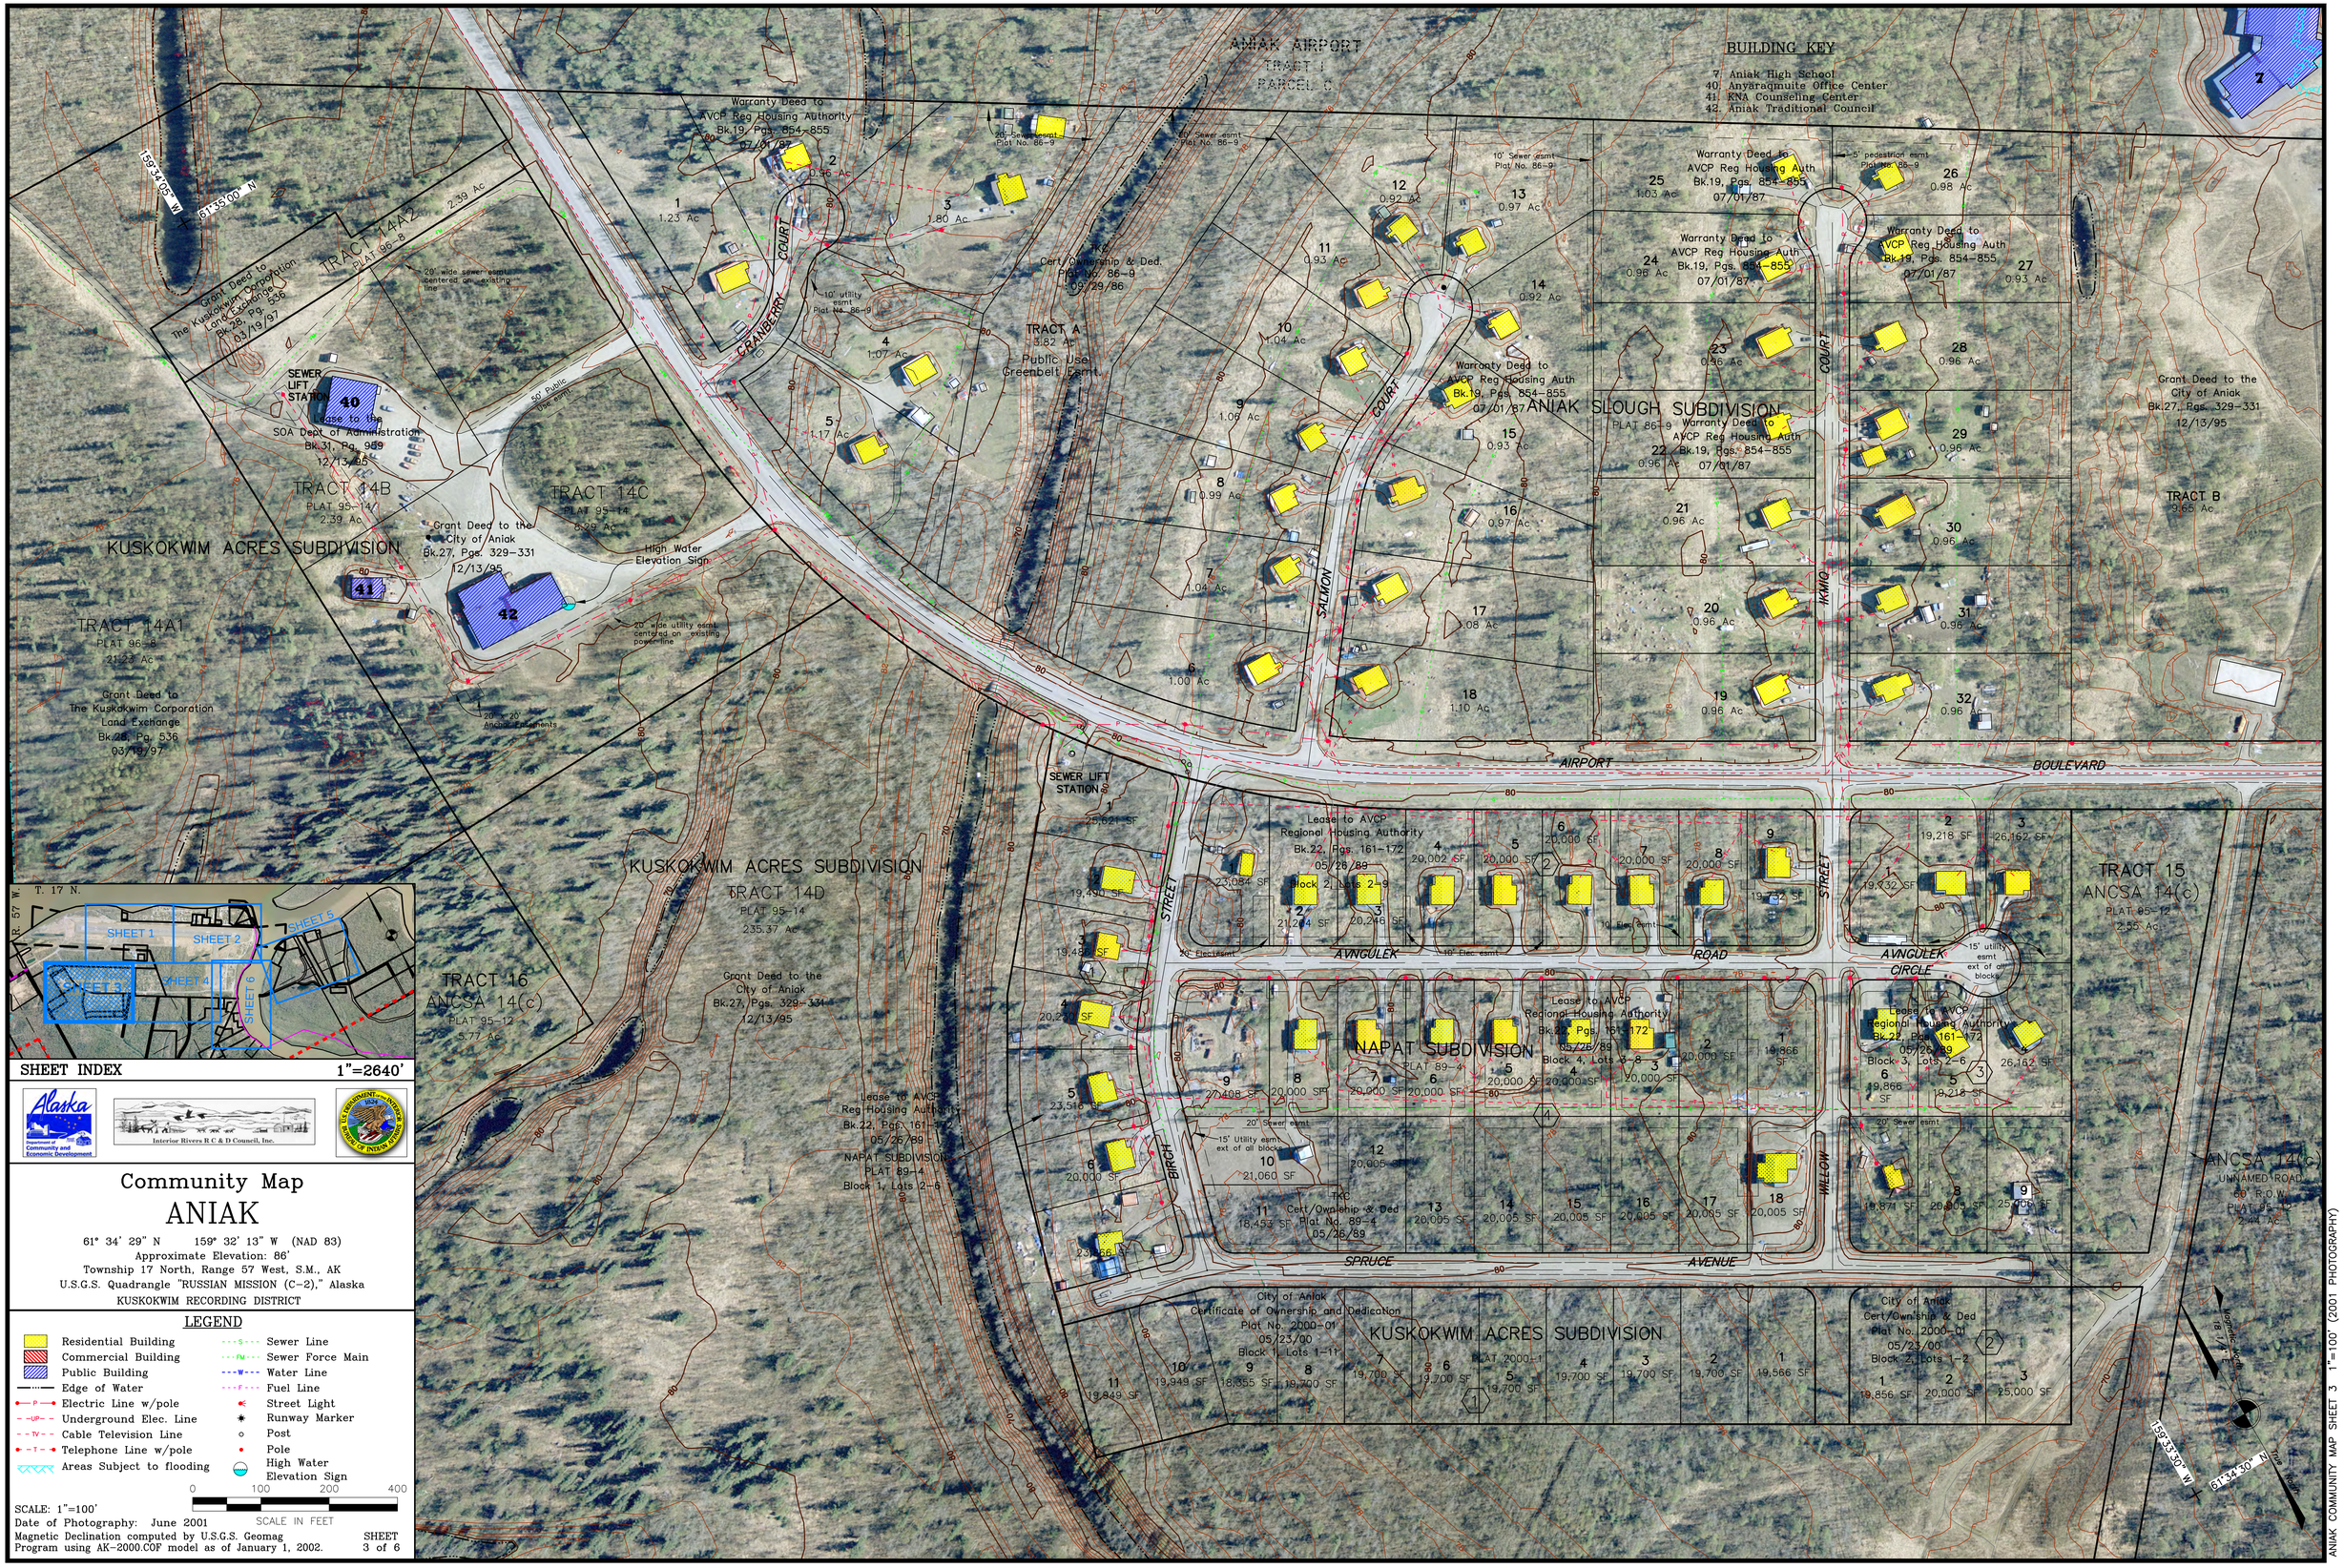

BUILDING KEY
7. Aniak High School
40. Anyaraqmuite Office Center
41. KNA Counseling Center
42. Aniak Traditional Council
ANIAK AIRPORT
TRACT I
PARCEL C
ANIAK SLOUGH SUBDIVISION
PLAT 86-9
KUSKOKWIM ACRES SUBDIVISION
TRACT 14A2
PLAT 96-8
TRACT 14B
PLAT 95-14
TRACT 14C
PLAT 95-14
TRACT 14A1
PLAT 96-8
TRACT 14D
PLAT 95-14
TRACT 16
ANCSA 14(c)
PLAT 95-12
TRACT 15
ANCSA 14(c)
PLAT 95-12
TRACT B
TRACT A
Public Use Greenbelt Esmt.
SEWER LIFT STATION
Lease to the SOA Dept of Administration
Grant Deed to the City of Aniak
Bk.27, Pgs. 329-331
12/13/95
High Water Elevation Sign
Grant Deed to The Kuskokwim Corporation Land Exchange
Bk.28, Pg. 536
03/19/97
Warranty Deed to AVCP Reg Housing Authority
Bk.19, Pgs. 854-855
07/01/87
Lease to AVCP Regional Housing Authority
Bk.22, Pgs. 161-172
05/26/89
NAPAT SUBDIVISION
PLAT 89-4
City of Aniak Certificate of Ownership and Dedication
Plat No. 2000-01
05/23/00
Block 1, Lots 1-11
City of Aniak Cert/Ownship & Ded
Plat No. 2000-01
05/23/00
Block 2, Lots 1-2
AIRPORT
BOULEVARD
AVNGULEK
ROAD
AVNGULEK CIRCLE
SPRUCE
AVENUE
BIRCH
STREET
WILLOW
STREET
SALMON
COURT
IKMIQ
COURT
CRANBERRY
COURT
Grant Deed to the City of Aniak
Bk.27, Pgs. 329-331
12/13/95
ANCSA 14(c)
UNNAMED ROAD
60' R.O.W.
PLAT 95-12
2.44 Ac.
T. 17 N.
R. 57 W.
SHEET 1
SHEET 2
SHEET 3
SHEET 4
SHEET 5
SHEET 6
SHEET INDEX
1"=2640'
Alaska
Department of Community and Economic Development
Interior Rivers R C & D Council, Inc.
U.S. DEPARTMENT OF INTERIOR
BUREAU OF INDIAN AFFAIRS
Community Map
ANIAK
61° 34' 29" N 159° 32' 13" W (NAD 83)
Approximate Elevation: 86'
Township 17 North, Range 57 West, S.M., AK
U.S.G.S. Quadrangle "RUSSIAN MISSION (C-2)," Alaska
KUSKOKWIM RECORDING DISTRICT
LEGEND
Residential Building
Commercial Building
Public Building
Edge of Water
Electric Line w/pole
Underground Elec. Line
Cable Television Line
Telephone Line w/pole
Areas Subject to flooding
Sewer Line
Sewer Force Main
Water Line
Fuel Line
Street Light
Runway Marker
Post
Pole
High Water Elevation Sign
0 100 200 400
SCALE IN FEET
SCALE: 1"=100'
Date of Photography: June 2001
Magnetic Declination computed by U.S.G.S. Geomag Program using AK-2000.COF model as of January 1, 2002.
SHEET 3 of 6
ANIAK COMMUNITY MAP SHEET 3 1"=100' (2001 PHOTOGRAPHY)