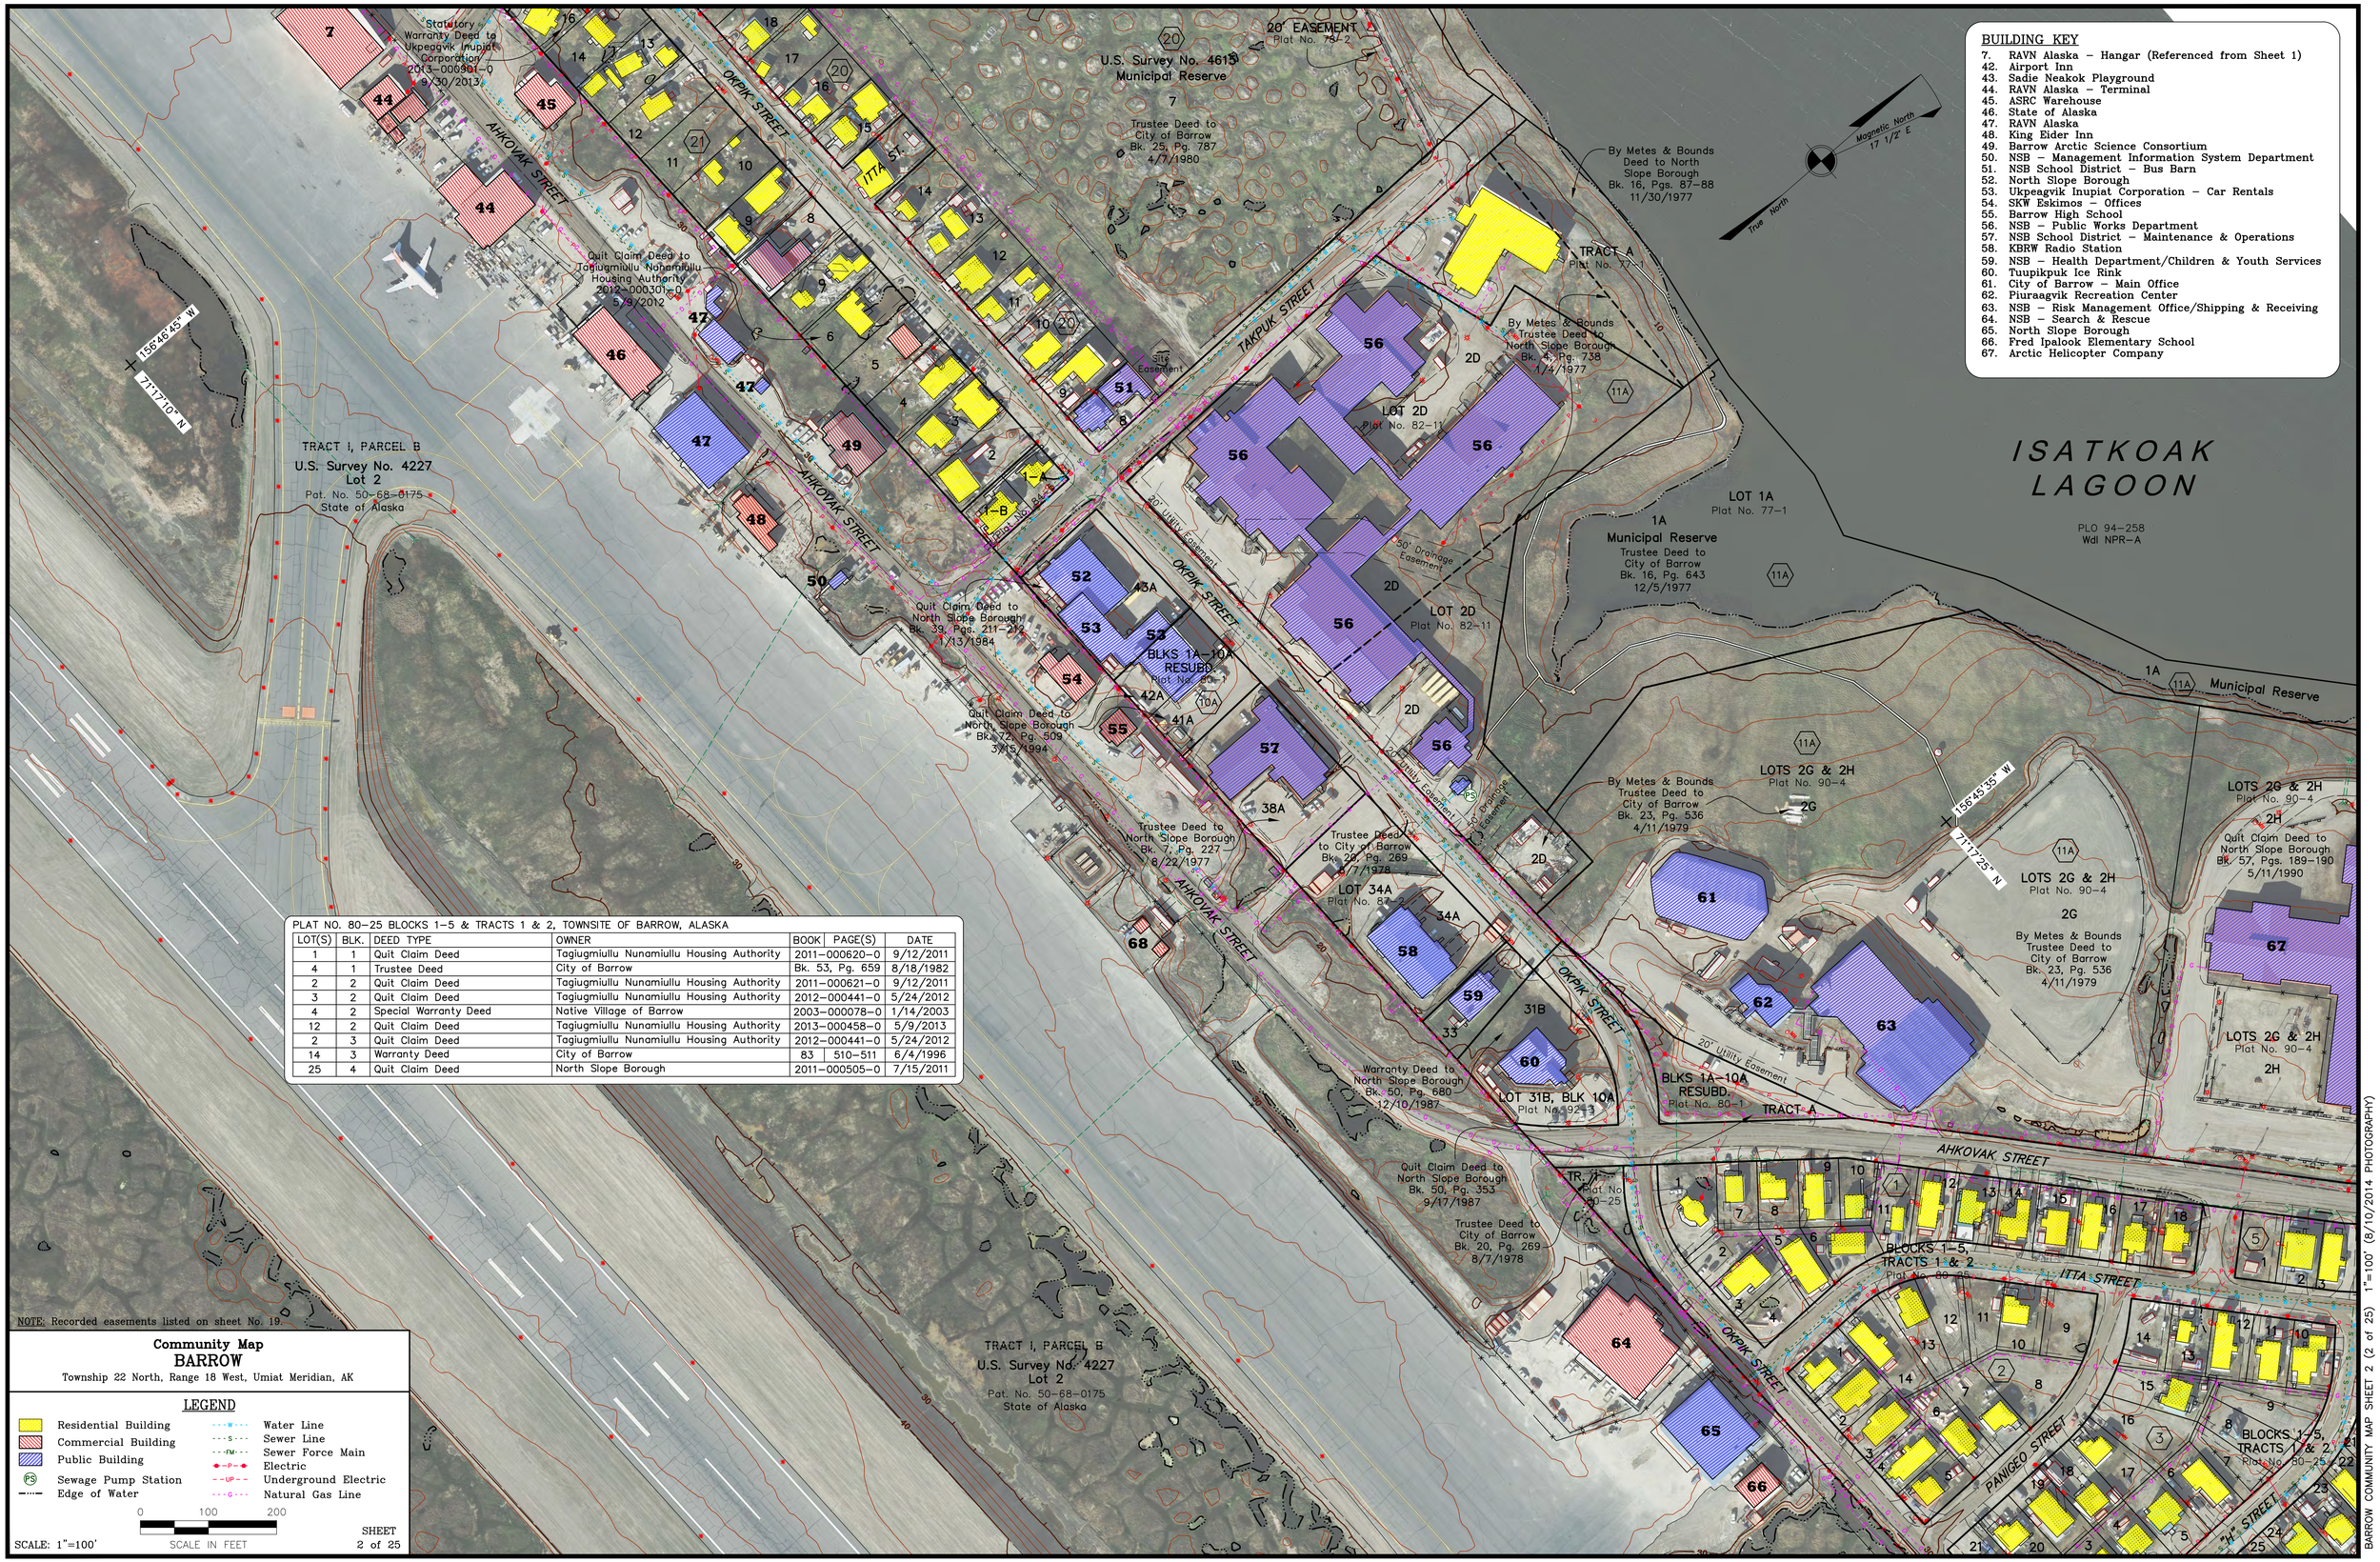

PLAT NO. 80-25 BLOCKS 1-5 & TRACTS 1 & 2, TOWNSITE OF BARROW, ALASKA

LOT(S)	BLK.	DEED TYPE	OWNER	BOOK	PAGE(S)	DATE
1	1	Quit Claim Deed	Tagiugmiullu Nunamiullu Housing Authority	2011-000620-0		9/12/2011
4	1	Trustee Deed	City of Barrow	Bk. 53, Pg. 659		8/18/1982
2	2	Quit Claim Deed	Tagiugmiullu Nunamiullu Housing Authority	2011-000621-0		9/12/2011
3	2	Quit Claim Deed	Tagiugmiullu Nunamiullu Housing Authority	2012-000441-0		5/24/2012
4	2	Special Warranty Deed	Native Village of Barrow	2003-000078-0		1/14/2003
12	2	Quit Claim Deed	Tagiugmiullu Nunamiullu Housing Authority	2013-000458-0		5/9/2013
2	3	Quit Claim Deed	Tagiugmiullu Nunamiullu Housing Authority	2012-000441-0		5/24/2012
14	3	Warranty Deed	City of Barrow	83	510-511	6/4/1996
25	4	Quit Claim Deed	North Slope Borough	2011-000505-0		7/15/2011