Community Map
BARROW
Townships 22 & 23 North, Range 18 West, Umiat Meridian, AK

LEGEND

- Residential Building
- Commercial Building
- Public Building
- Sewage Pump Station
- Edge of Water
- Water Line
- Sewer Line
- Sewer Force Main
- Electric
- Underground Electric
- Natural Gas Line

0 100 200
SCALE IN FEET

SCALE: 1"=100'

SHEET 4 of 25

NOTE: Recorded easements listed on sheet No. 19.

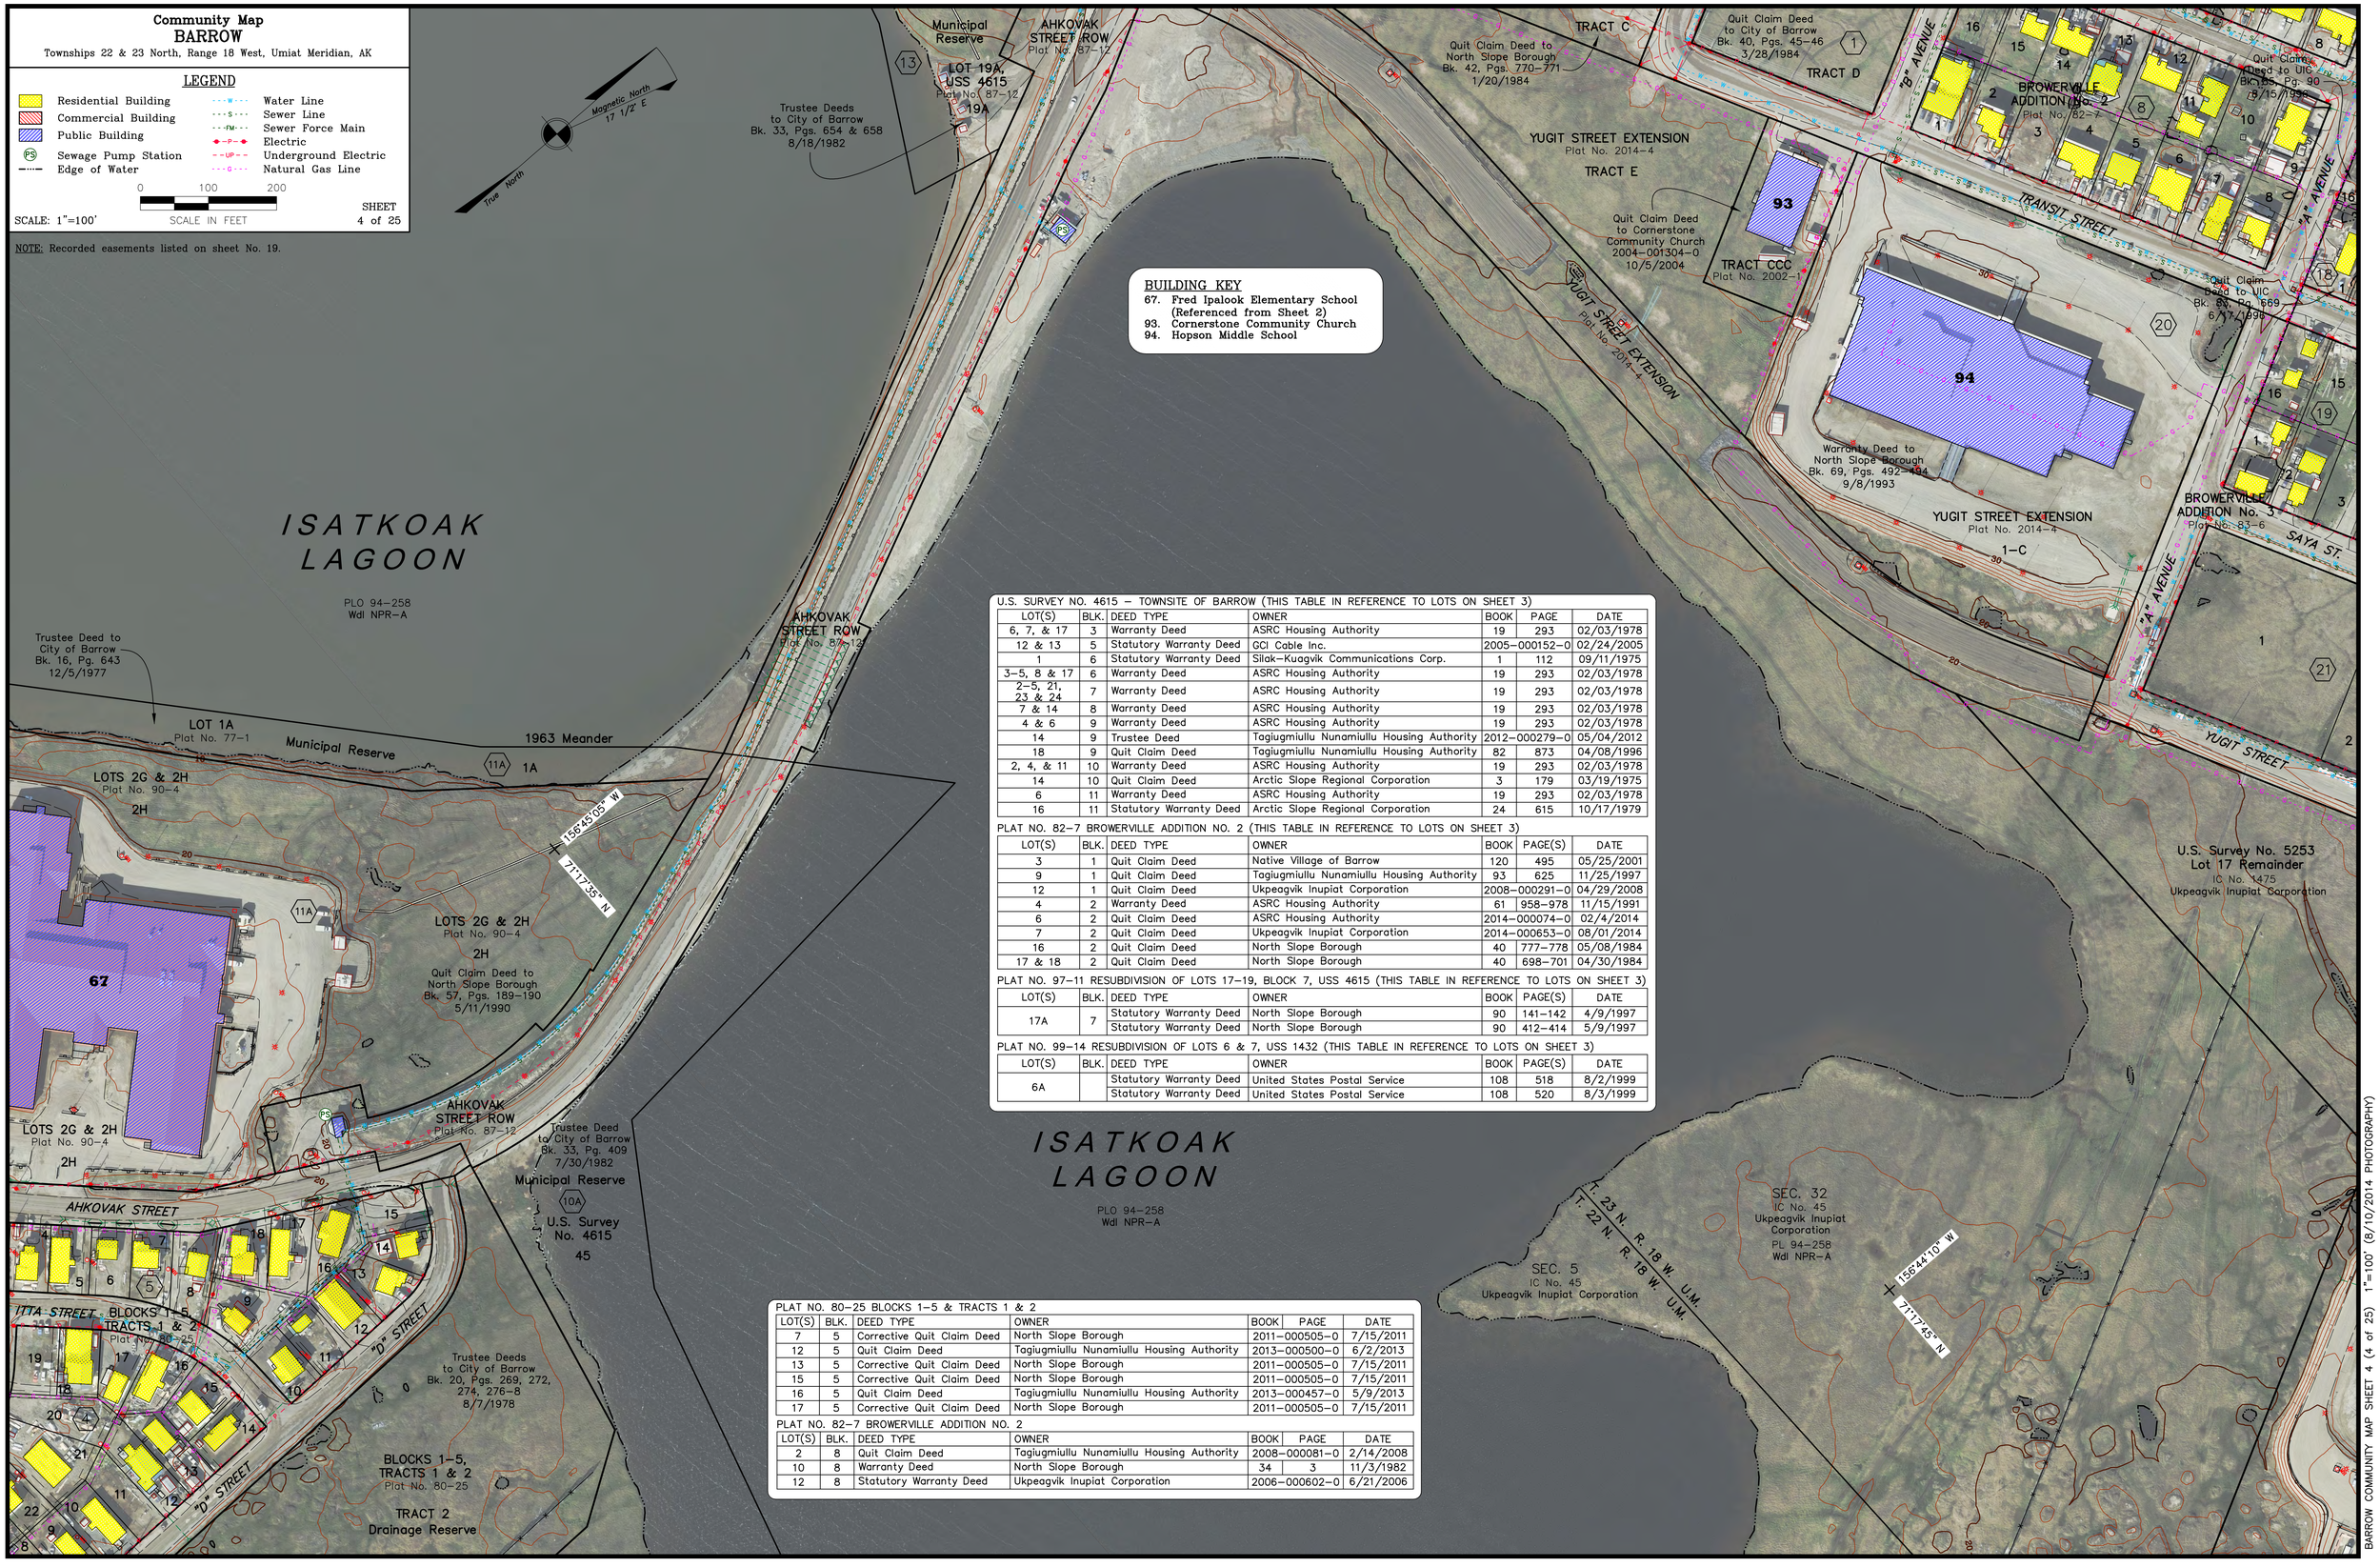

BUILDING KEY
67. Fred Ipalook Elementary School (Referenced from Sheet 2)
93. Cornerstone Community Church
94. Hopson Middle School

U.S. SURVEY NO. 4615 – TOWNSITE OF BARROW (THIS TABLE IN REFERENCE TO LOTS ON SHEET 3)

LOT(S)	BLK.	DEED TYPE	OWNER	BOOK	PAGE	DATE
6, 7, & 17	3	Warranty Deed	ASRC Housing Authority	19	293	02/03/1978
12 & 13	5	Statutory Warranty Deed	GCI Cable Inc.	2005-000152-0		02/24/2005
1	6	Statutory Warranty Deed	Silak-Kuagvik Communications Corp.	1	112	09/11/1975
3-5, 8 & 17	6	Warranty Deed	ASRC Housing Authority	19	293	02/03/1978
2-5, 21, 23 & 24	7	Warranty Deed	ASRC Housing Authority	19	293	02/03/1978
7 & 14	8	Warranty Deed	ASRC Housing Authority	19	293	02/03/1978
4 & 6	9	Warranty Deed	ASRC Housing Authority	19	293	02/03/1978
14	9	Trustee Deed	Tagiugmiullu Nunamiullu Housing Authority	2012-000279-0		05/04/2012
18	9	Quit Claim Deed	Tagiugmiullu Nunamiullu Housing Authority	82	873	04/08/1996
2, 4, & 11	10	Warranty Deed	ASRC Housing Authority	19	293	02/03/1978
14	10	Quit Claim Deed	Arctic Slope Regional Corporation	3	179	03/19/1975
6	11	Warranty Deed	ASRC Housing Authority	19	293	02/03/1978
16	11	Statutory Warranty Deed	Arctic Slope Regional Corporation	24	615	10/17/1979

PLAT NO. 82-7 BROWERVILLE ADDITION NO. 2 (THIS TABLE IN REFERENCE TO LOTS ON SHEET 3)

LOT(S)	BLK.	DEED TYPE	OWNER	BOOK	PAGE(S)	DATE
3	1	Quit Claim Deed	Native Village of Barrow	120	495	05/25/2001
9	1	Quit Claim Deed	Tagiugmiullu Nunamiullu Housing Authority	93	625	11/25/1997
12	1	Quit Claim Deed	Ukpeagvik Inupiat Corporation	2008-000291-0		04/29/2008
4	2	Warranty Deed	ASRC Housing Authority	61	958-978	11/15/1991
6	2	Quit Claim Deed	ASRC Housing Authority	2014-000074-0		02/4/2014
7	2	Quit Claim Deed	Ukpeagvik Inupiat Corporation	2014-000653-0		08/01/2014
16	2	Quit Claim Deed	North Slope Borough	40	777-778	05/08/1984
17 & 18	2	Quit Claim Deed	North Slope Borough	40	698-701	04/30/1984

PLAT NO. 97-11 RESUBDIVISION OF LOTS 17-19, BLOCK 7, USS 4615 (THIS TABLE IN REFERENCE TO LOTS ON SHEET 3)

LOT(S)	BLK.	DEED TYPE	OWNER	BOOK	PAGE(S)	DATE
17A	7	Statutory Warranty Deed	North Slope Borough	90	141-142	4/9/1997
		Statutory Warranty Deed	North Slope Borough	90	412-414	5/9/1997

PLAT NO. 99-14 RESUBDIVISION OF LOTS 6 & 7, USS 1432 (THIS TABLE IN REFERENCE TO LOTS ON SHEET 3)

LOT(S)	BLK.	DEED TYPE	OWNER	BOOK	PAGE(S)	DATE
6A		Statutory Warranty Deed	United States Postal Service	108	518	8/2/1999
		Statutory Warranty Deed	United States Postal Service	108	520	8/3/1999

PLAT NO. 80-25 BLOCKS 1-5 & TRACTS 1 & 2

LOT(S)	BLK.	DEED TYPE	OWNER	BOOK	PAGE	DATE
7	5	Corrective Quit Claim Deed	North Slope Borough	2011-000505-0		7/15/2011
12	5	Quit Claim Deed	Tagiugmiullu Nunamiullu Housing Authority	2013-000500-0		6/2/2013
13	5	Corrective Quit Claim Deed	North Slope Borough	2011-000505-0		7/15/2011
15	5	Corrective Quit Claim Deed	North Slope Borough	2011-000505-0		7/15/2011
16	5	Quit Claim Deed	Tagiugmiullu Nunamiullu Housing Authority	2013-000457-0		5/9/2013
17	5	Corrective Quit Claim Deed	North Slope Borough	2011-000505-0		7/15/2011

PLAT NO. 82-7 BROWERVILLE ADDITION NO. 2

LOT(S)	BLK.	DEED TYPE	OWNER	BOOK	PAGE	DATE
2	8	Quit Claim Deed	Tagiugmiullu Nunamiullu Housing Authority	2008-000081-0		2/14/2008
10	8	Warranty Deed	North Slope Borough	34	3	11/3/1982
12	8	Statutory Warranty Deed	Ukpeagvik Inupiat Corporation	2006-000602-0		6/21/2006

BARROW COMMUNITY MAP SHEET 4 (4 of 25) 1"=100' (8/10/2014 PHOTOGRAPHY)