Community Map
BREVIG MISSION

65° 19' 59" N 166° 29' 02" W (NAD 83)
Approximate Elevation: 23'
Townships 1 & 2 South, Range 38 West, K.R.M., AK
U.S.G.S. Quadrangle "TELLER B-3," Alaska
NOME RECORDING DISTRICT

LEGEND

- Residential Building
- Commercial Building
- Public Building
- High Water Mark
- Underground Telephone
- Elec. & Tele. Line
- Electric Line w/pole
- Fuel Line
- Sewer Line
- Water Line
- Edge of Water
- Floodline w/flow arrow

0 100 200
SCALE IN FEET

SCALE: 1"=100'
Date of Photography: June 13, 2004
Magnetic Declination computed by U.S.G.S. Geomag
Program using AK-2000.COP model as of July 8, 2004

SHEET 1 of 3

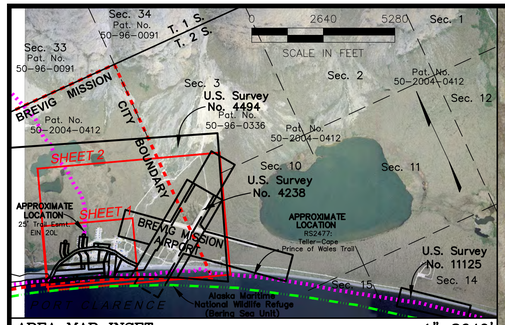

AREA MAP INSET 1"=2640'

BREVIG MISSION TOWNSITE			
BLOCK NO.	OWNERSHIP	BOOK & PAGE	DATE
Block 13	Trustee Deed to City of Klawock	Bk. 66, Pg.448	5/12/1977
Blk 1 Lot 1	Trustee Deed to United States of America	Bk. 321, Pgs. 233-234	6/23/1998
Blk 1 Lot 3	Trustee Deed to City of Brevig Mission	Bk. 313, Pg. 770	10/7/1985
Blk 4	Trustee Deed to City of Brevig Mission	Bk. 320, Pg. 874	5/10/1988
Blk 8 Lot 10B	Deed to Bering Strait School District	Bk. 342, Pgs. 524-525	4/5/1996
Blk 8 Lot 2 & 3	Trustee Deed to AK Dept. of Education	Bk. 323, Pgs. 316-320	1/26/1989
Blk 9 Lot 2	Trustee Deed to City of Brevig Mission	Bk. 313, Pg. 776	10/7/1985
Blk 9 Lot 5	Trustee Deed to City of Brevig Mission	Bk. 311, Pg. 784	2/7/1985
Blk 9 Lot 6	Trustee Deed to City of Brevig Mission	Bk. 321, Pgs. 910-911	2/7/1988
Blk 10	Trustee Deed to City of Brevig Mission	Bk. 313, Pg. 777	10/7/1985

17(b) EASEMENT KEY

- A EIN 100 C4 (15' Wide Water Line Esmt)
- A EIN 101 C4 (15' Wide Water Line Esmt)
- A EIN 102 C4 (15' Wide Sewer Line Esmt)
- A EIN 103 C4 (15' Wide Sewer Line Esmt)
- A EIN 104 C4 (15' Wide Fuel Line Esmt)
- A EIN 105 C4 (50' Wide Power Line Esmt)

BUILDING KEY

1. City Office Building
2. Health Clinic
3. City/Community Hall
4. City Building Warehouse
5. Code Red/Fire Station
6. Physician Aides Housing
7. Store/Mike & Ike
8. VBC Office
9. Armory
10. City Garage
11. Teen Center
12. VPSO/Holding Cell
13. Post Office
14. New Church
15. Store/BMNC
16. Water Treatment/Pump Station
17. New City Office/Washeteria
18. Teachers Housing
19. Teachers Housing
20. Elementary Classroom
21. School Building
22. High School Classroom
23. Elementary Classroom
24. Power Plant
25. IRA/Traditional Council
26. Mukluk Switchboard
27. Head Start
28. W & S Camp
29. City Maintenance Shop

APPROXIMATE LOCATION
25 Foot Wide Access Trail Esmt. EIN 20 L

65°20'10" N
166°28'50" W
Magnetic North 13 3/4 E
True North

BREVIG MISSION HOUSING SUBDIVISION
Plat No. 97-8
Certificate of Ownership Brevig Mission Native Corporation 7/3/1997
Blocks 3&4

BREVIG MISSION HOUSING SUBDIVISION
Plat No. 97-8
Certificate of Ownership Brevig Mission Native Corporation 7/3/1997
Blocks 1&2

US Survey No. 4494
TRACT A
Pat. No. 50-96-0336
BMNC

QCD to BSRHA Bk.321, Pg.86 6/8/88 Lots 1-5

PROPOSED BREVIG MISSION 2004 SUBDIVISION

PORTION OF USS 4494 TRACT A

RECORD SURVEY OF BREVIG MISSION AIRPORT BOUNDARY
Plat No. 2001-3RS
TRACT II
PARCEL A
Corporation Warranty Deed to Ak. DOT & PF
Bk. 346, Pgs. 863-874
10/7/1985

US Survey No. 4494
TRACT A
Pat. No. 50-96-0336
BMNC

CLARENCE ROAD

PLAT OF US SURVEY No. 4494 LOTS 1-5, TRACT A & LOTS 1-10, TRACT C
Plat No. 87-12

US Survey No. 4494
BREVIG MISSION TOWNSITE
TRACT A
Pat. No. 50-96-0336
BMNC

PLAT OF US SURVEY NO. 4494 LOTS 1-17, TRACT B
Plat No. 87-13
QCD to Bering Straits Regional Housing Authority Bk. 321, Pg. 86 6/8/1988 Lots 1-12, & 17

166°29'55" W
65°20'05" N

Certificate of Ownership Brevig Mission Native Corporation 12/27/1987 Plat No 87-13 Lots 13-16

RECORD OF SURVEY USS No.4494, LOT.7-8, BLK.7
Plat No. 97-15RS

Trustee Deed to City of Brevig Mission Bk.313, Pg.774 10/7/1985 Blk.6, Tr.E

Trustee Deed to City of Brevig Mission Bk.313, Pg.775 10/7/1985 Lots 1-6

Trustee Deed to City of Brevig Mission Bk.321, Pgs. 908-909 9/29/1988 Lot 8

PLAT OF USS 4494 LOTS 10A-10B, BLK.7
Plat No. 95-14

QCD to BSRHA Bk.321, Pg.86 6/8/1988 Lots 2-9

Cert of Ownership BMNC Plat 87-12 10/22/1987 Lots 1 & 10

TRACT C

US Survey No. 4494
BREVIG MISSION TOWNSITE
TRACT E
Pat. No. 50-84-0428

Trustee Deed to City of Brevig Mission Bk.313, Pg. 779 10/7/1985

Trustee Deed to City of Brevig Mission Bk.320,Pg.874 5/10/88

Trustee Deed to City of Brevig Mission Bk. 313, Pg. 773 10/7/1985 Lots 7-11

TRACT B

TRACT E MUNICIPAL RESERVE

IC No.1331 BMNC (Blk.8,Tr.E, USS 4494)

Trustee Deed to Brevig Memorial Lutheran Church Bk.320, Pg.871 5/27/1988

Trustee Deed to City of Brevig Mission Bk.311, Pg. 770 2/1/1985

Trustee Deed to City of Brevig Mission Bk.13, Pg. 780 10/7/1985

US Survey No. 4494
TRACT E
BREVIG MISSION TOWNSITE
Pat. No. 50-84-0428

BREVIG LAGOON

RECORD OF SURVEY US SURVEY No. 4494 LOT 1, BLK. 1
Plat No. '99-9RS

Trustee Deed to City of Brevig Mission Bk. 313, Pg. 771 10/7/1985 Lots 6-13

Trustee Deed to City of Brevig Mission Bk. 313, Pg. 771 10/7/1985

Quitclaim Deed to Ak. DOE Bk.323, Pgs.316-320 1/26/1989 Block 8

US Survey No. 2250
Pat. No. 50-80-0023
BMNC

Trustee Deed to City of Brevig Mission Bk.313, Pg. 778 10/7/1985

CEMETERY

RECORD OF SURVEY BREVIG MISSION AIRPORT
Plat No. 2001-3RS

TRACT III
Commissioner's Deed to City of Brevig Mission Bk.359, Pgs. 559-562 1/9/2001

TR. I PAR A
14(c)(4)-QCD to Ak. DOT and PF Bk.294 Pgs.349-354 4/14/1980

APPROXIMATE LOCATION of RS2477: Teller-Cape Prince of Wales Trail

PINGUK AVENUE

MUNICIPAL RESERVE

FUEL STATION

PORT CLARENCE

BREVIG MISSION COMMUNITY MAP SHEET 1 1"=100' (2004 PHOTOGRAPHY)