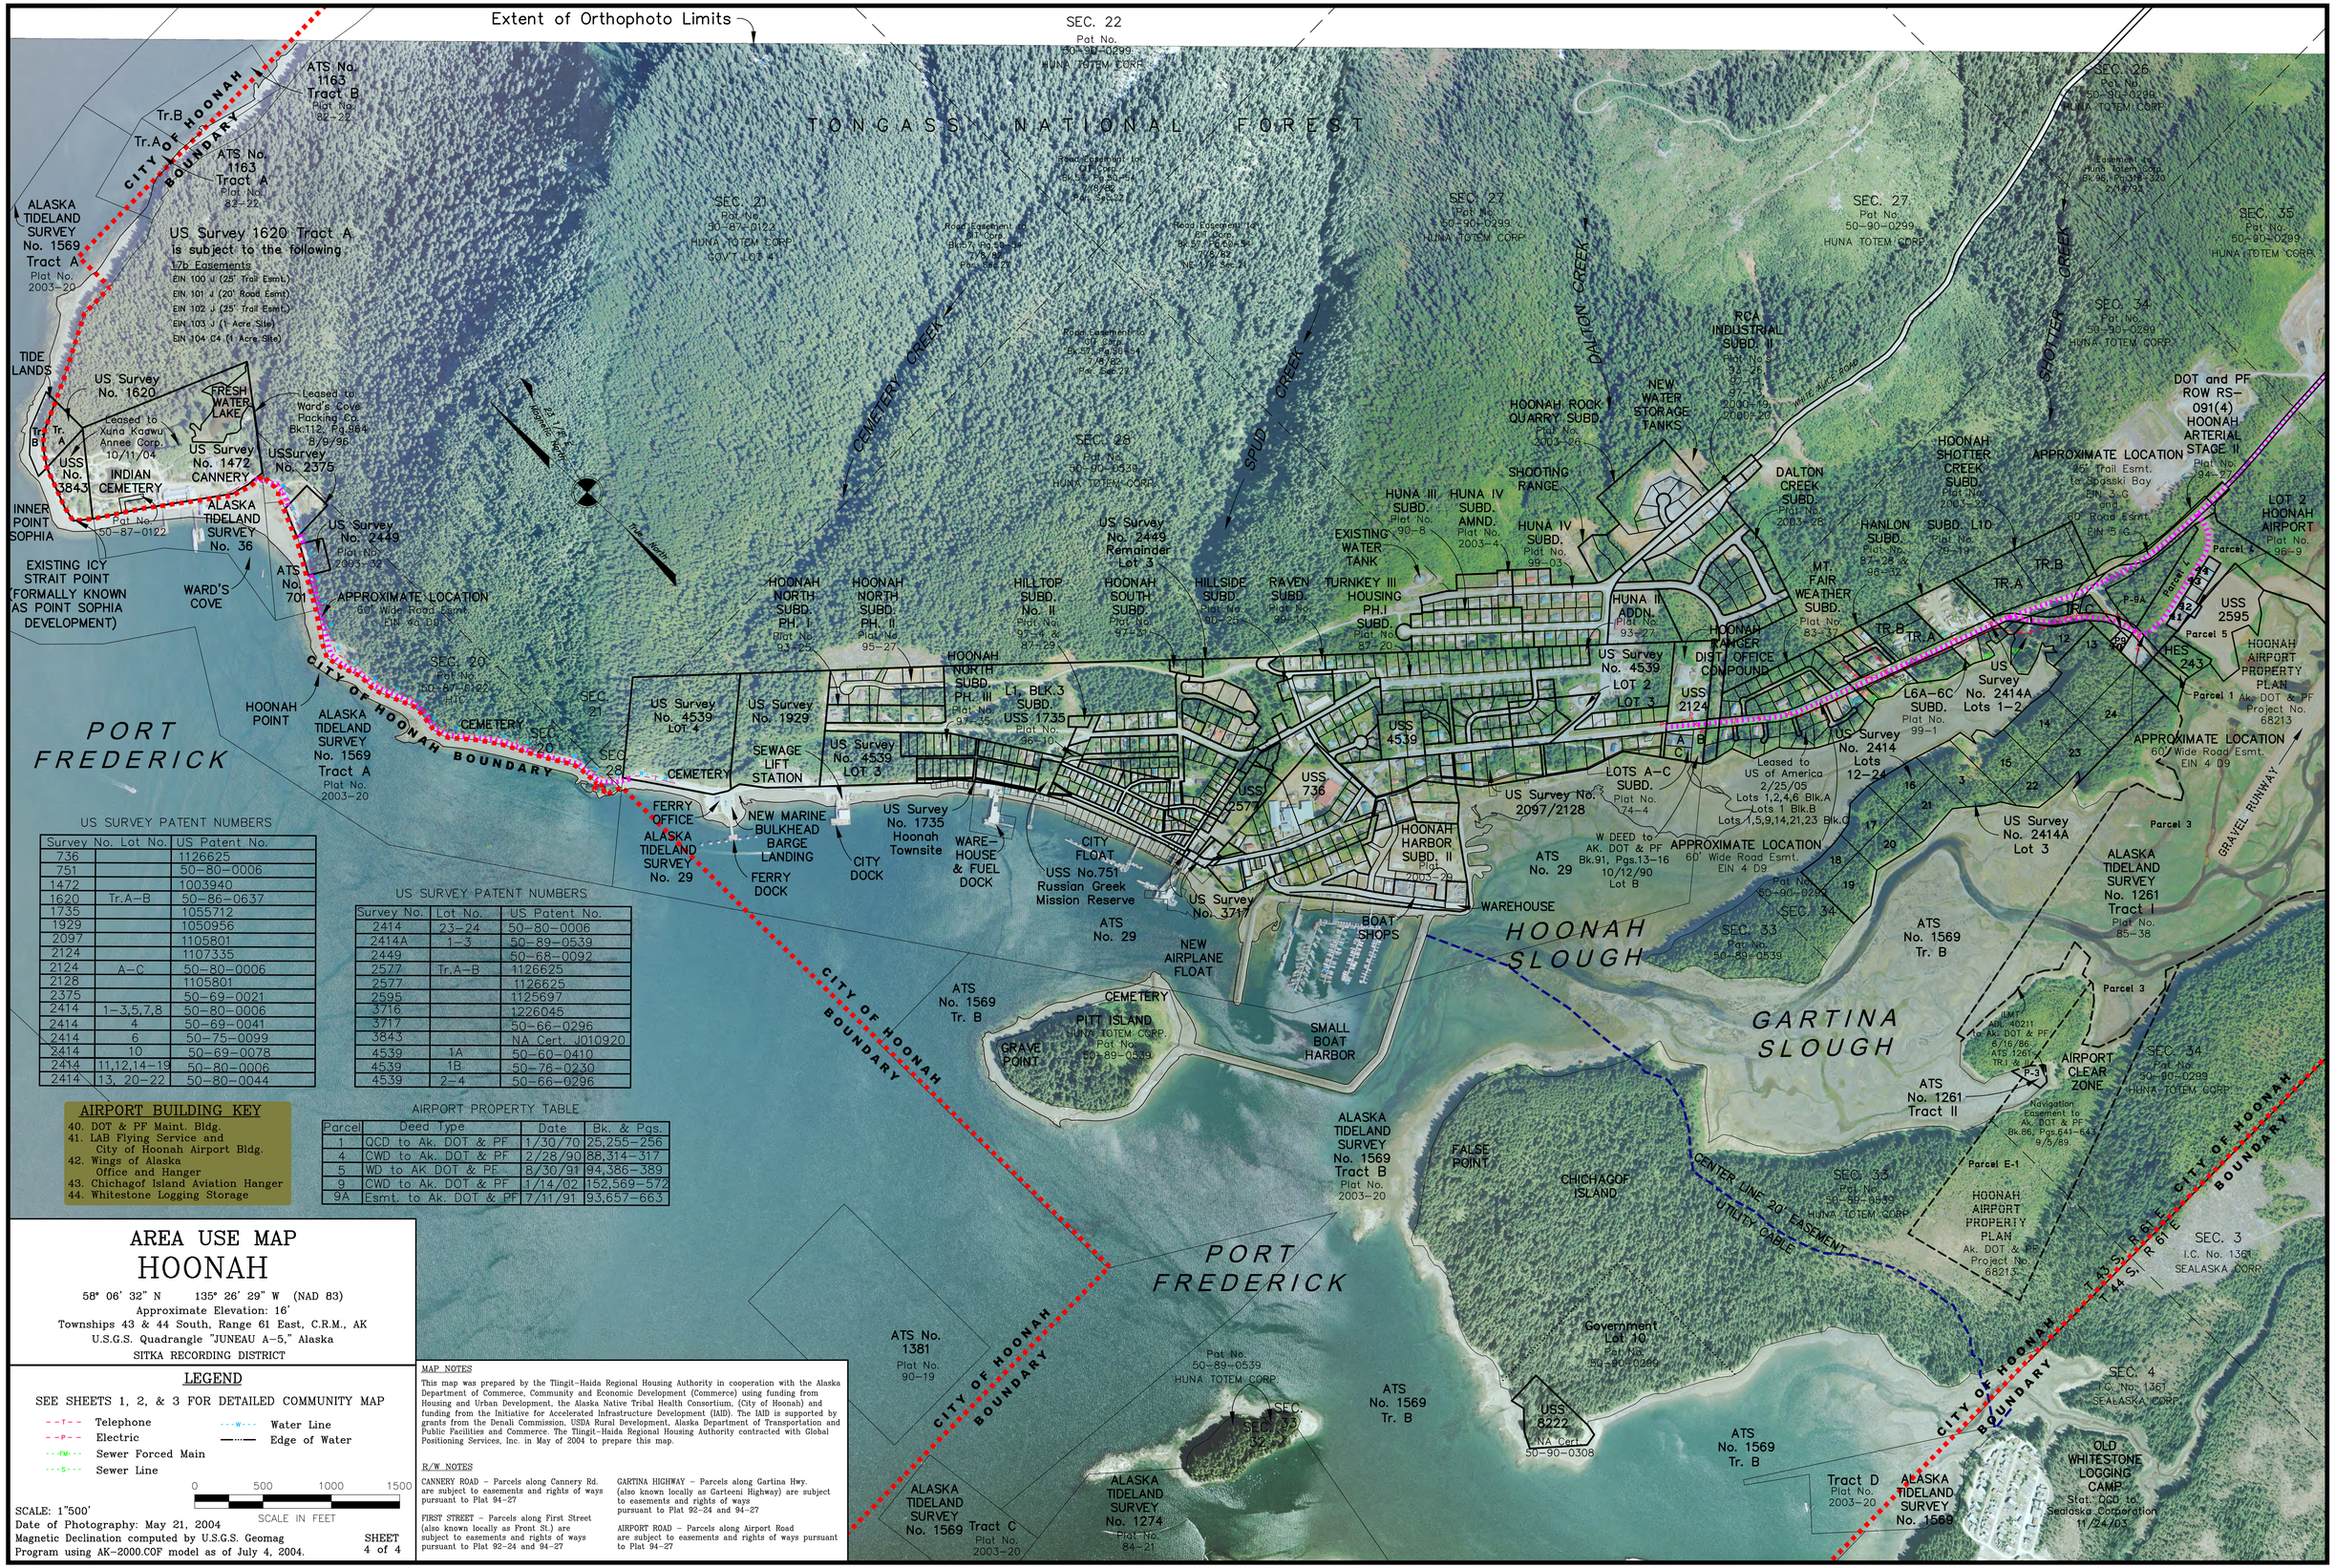

US SURVEY PATENT NUMBERS

Survey No.	Lot No.	US Patent No.
736		1126625
751		50-80-0006
1472		1003940
1620	Tr.A-B	50-86-0637
1735		1055712
1929		1050956
2097		1105801
2124		1107335
2124	A-C	50-80-0006
2128		1105801
2375		50-69-0021
2414	1-3,5,7,8	50-80-0006
2414	4	50-69-0041
2414	6	50-75-0099
2414	10	50-69-0078
2414	11,12,14-19	50-80-0006
2414	13, 20-22	50-80-0044

US SURVEY PATENT NUMBERS

Survey No.	Lot No.	US Patent No.
2414	23-24	50-80-0006
2414A	1-3	50-89-0539
2449		50-68-0092
2577	Tr.A-B	1126625
2577		1126625
2595		1125697
3716		1226045
3717		50-66-0296
3843		NA Cert. J010920
4539	1A	50-60-0410
4539	1B	50-76-0230
4539	2-4	50-66-0296

AIRPORT BUILDING KEY

40. DOT & PF Maint. Bldg.
41. LAB Flying Service and City of Hoonah Airport Bldg.
42. Wings of Alaska Office and Hanger
43. Chichagof Island Aviation Hanger
44. Whitestone Logging Storage

AIRPORT PROPERTY TABLE

Parcel	Deed Type	Date	Bk. & Pgs.
1	QCD to Ak. DOT & PF	1/30/70	25,255-256
4	CWD to Ak. DOT & PF	2/28/90	88,314-317
5	WD to AK DOT & PF	8/30/91	94,386-389
9	CWD to Ak. DOT & PF	1/14/02	152,569-572
9A	Esmt. to Ak. DOT & PF	7/11/91	93,657-663

AREA USE MAP
HOONAH

58° 06' 32" N 135° 26' 29" W (NAD 83)
Approximate Elevation: 16'
Townships 43 & 44 South, Range 61 East, C.R.M., AK
U.S.G.S. Quadrangle "JUNEAU A-5," Alaska
SITKA RECORDING DISTRICT

LEGEND

SEE SHEETS 1, 2, & 3 FOR DETAILED COMMUNITY MAP

- -T- Telephone
- -P- Electric
- -FM- Sewer Forced Main
- -S- Sewer Line
- -W- Water Line
- Edge of Water

0 500 1000 1500
SCALE IN FEET

SCALE: 1"500'
Date of Photography: May 21, 2004
Magnetic Declination computed by U.S.G.S. Geomag Program using AK-2000.COF model as of July 4, 2004.

SHEET 4 of 4

MAP NOTES

This map was prepared by the Tlingit-Haida Regional Housing Authority in cooperation with the Alaska Department of Commerce, Community and Economic Development (Commerce) using funding from Housing and Urban Development, the Alaska Native Tribal Health Consortium, (City of Hoonah) and funding from the Initiative for Accelerated Infrastructure Development (IAID). The IAID is supported by grants from the Denali Commission, USDA Rural Development, Alaska Department of Transportation and Public Facilities and Commerce. The Tlingit-Haida Regional Housing Authority contracted with Global Positioning Services, Inc. in May of 2004 to prepare this map.

R/W NOTES

CANNERY ROAD - Parcels along Cannery Rd. are subject to easements and rights of ways pursuant to Plat 94-27

FIRST STREET - Parcels along First Street (also known locally as Front St.) are subject to easements and rights of ways pursuant to Plat 92-24 and 94-27

GARTINA HIGHWAY - Parcels along Gartina Hwy. (also known locally as Garteeni Highway) are subject to easements and rights of ways pursuant to Plat 92-24 and 94-27

AIRPORT ROAD - Parcels along Airport Road are subject to easements and rights of ways pursuant to Plat 94-27

HOONAH AREA USE MAP SHEET 4 1"=500' (2004 PHOTOGRAPHY)