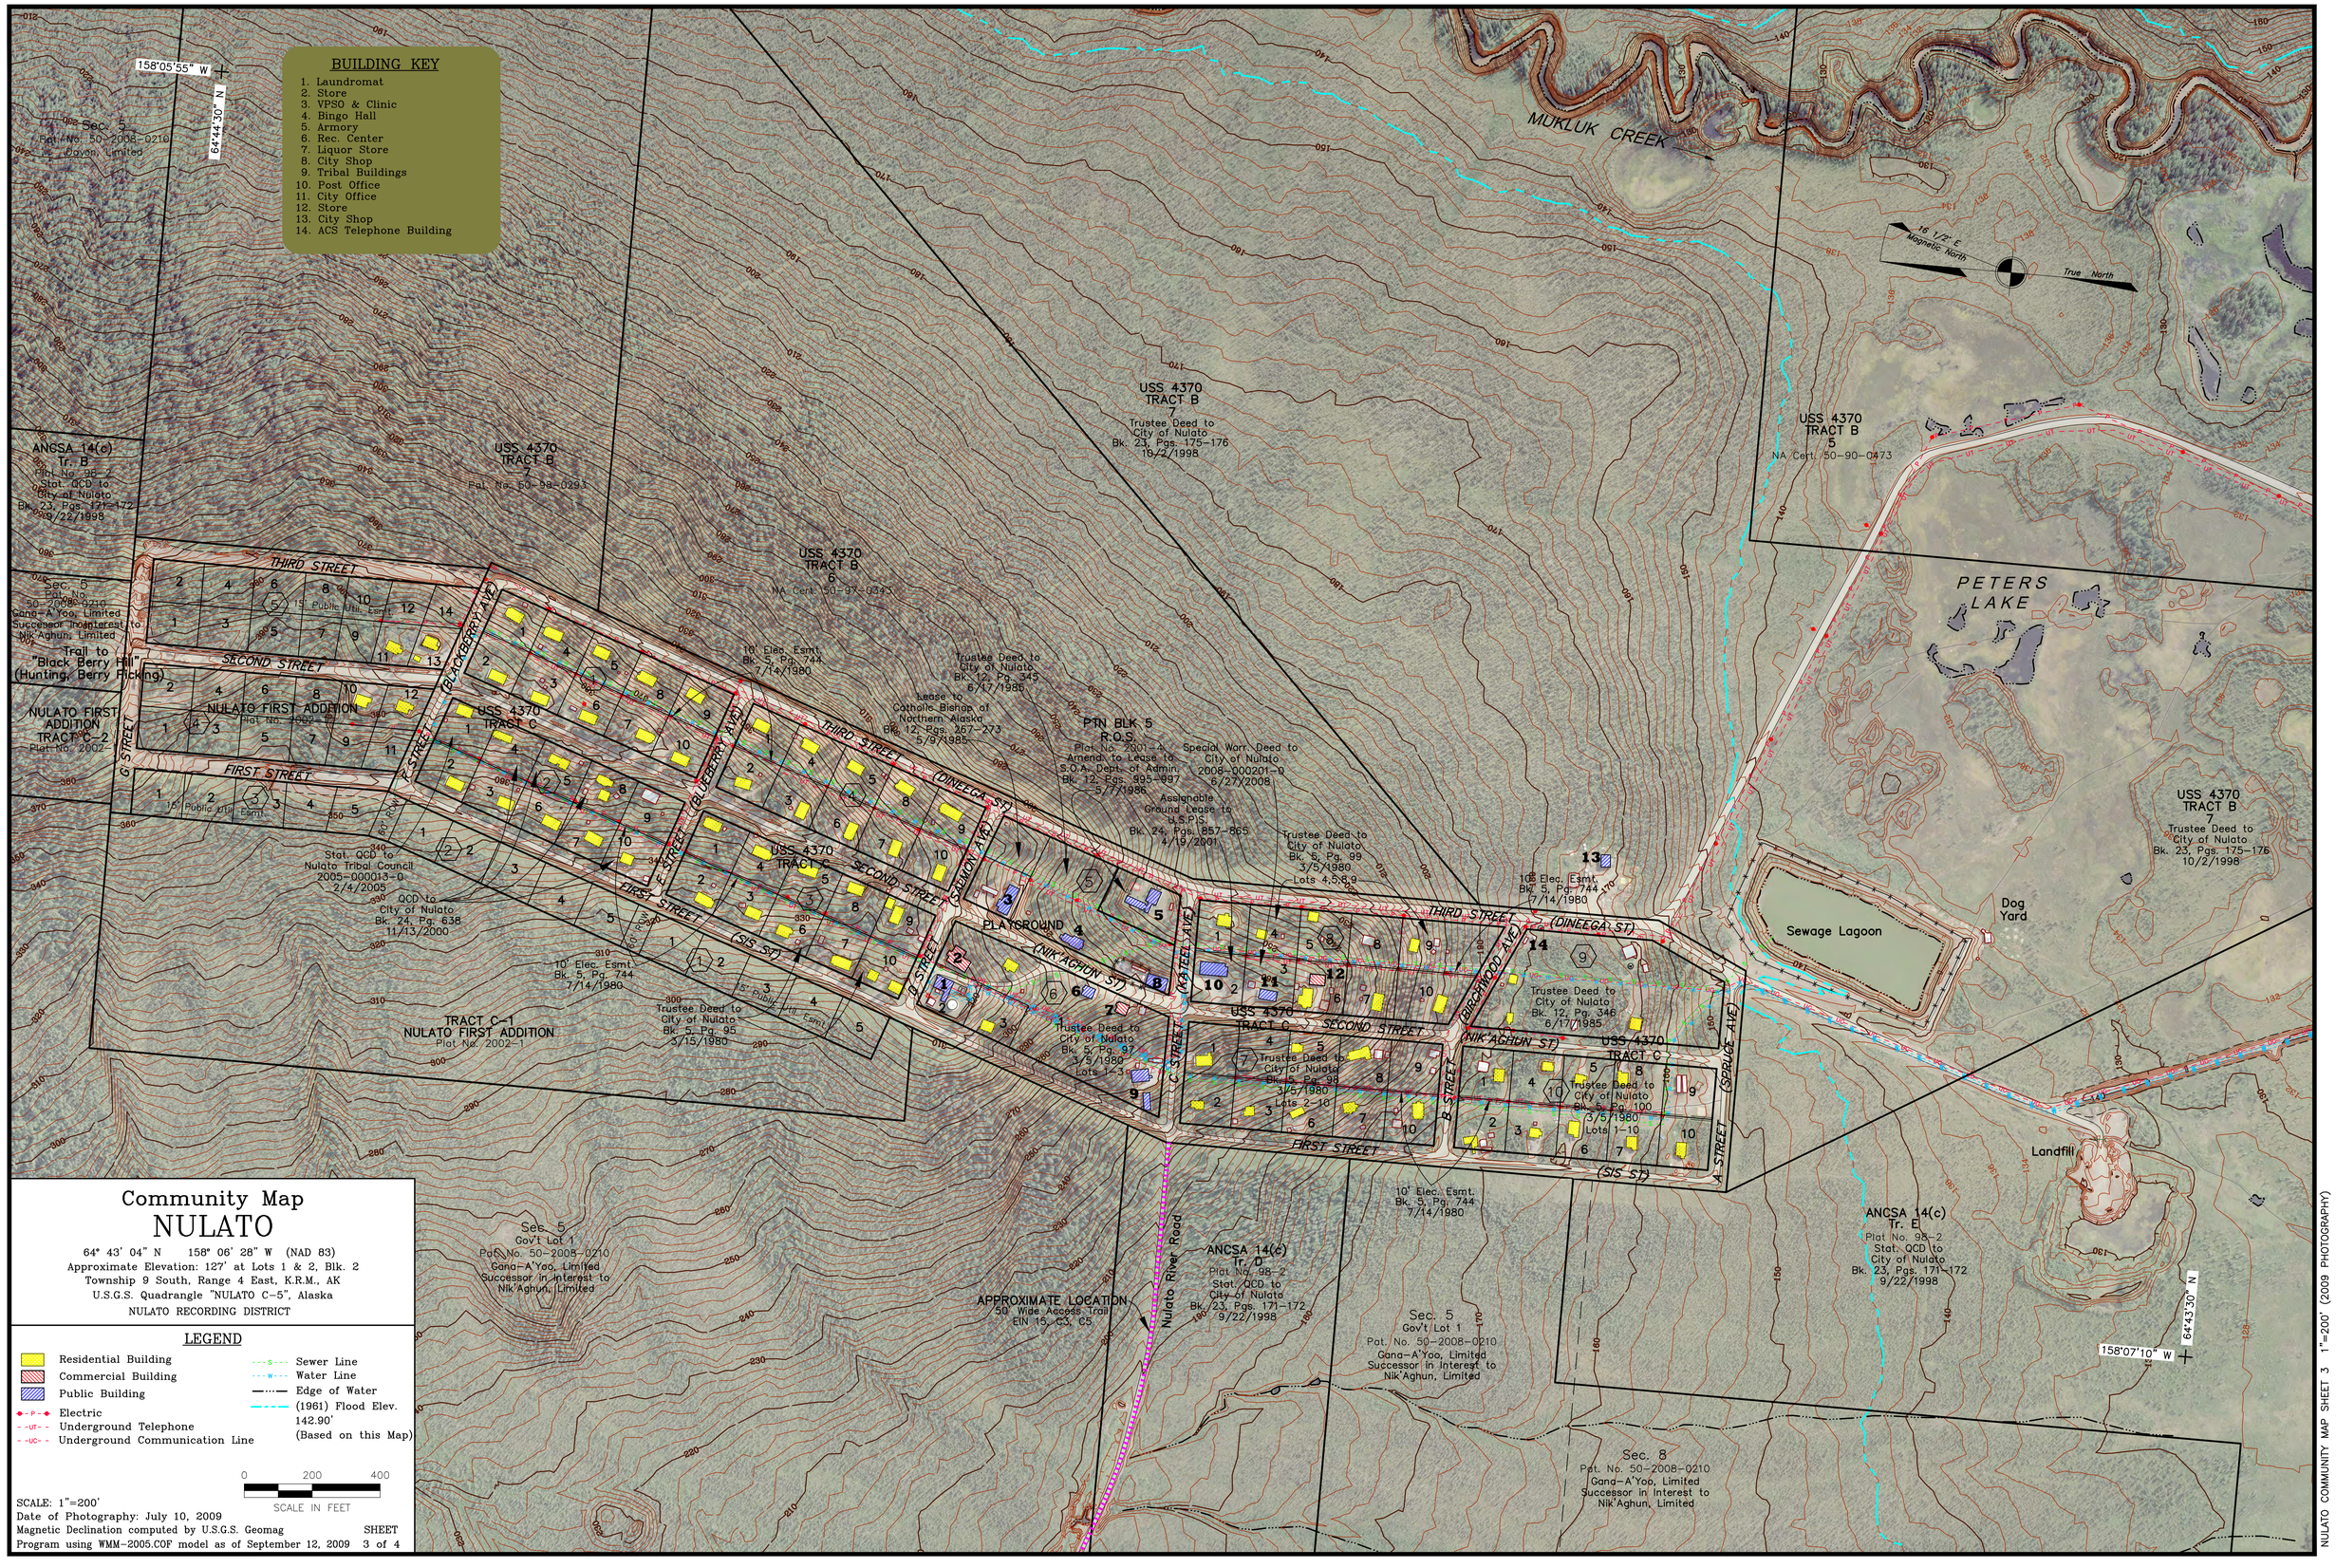

BUILDING KEY
1. Laundromat
2. Store
3. VPSO & Clinic
4. Bingo Hall
5. Armory
6. Rec. Center
7. Liquor Store
8. City Shop
9. Tribal Buildings
10. Post Office
11. City Office
12. Store
13. City Shop
14. ACS Telephone Building
MUKLUK CREEK
PETERS LAKE
Sewage Lagoon
Dog Yard
Landfill
PLAYGROUND
THIRD STREET
SECOND STREET
FIRST STREET
(DINEEGA ST)
(NIK'AGHUN ST)
(SIS ST)
(SPRUCE AVE)
(BLACKBERRY AVE)
(BLUEBERRY AVE)
(SALMON AVE)
(KATEEL AVE)
(BIRCHWOOD AVE)
Nulato River Road
APPROXIMATE LOCATION
50' Wide Access Trail
EIN 15, C3, C5
ANCSA 14(c) Tr. B
ANCSA 14(c) Tr. D
ANCSA 14(c) Tr. E
NULATO FIRST ADDITION
TRACT C-1
NULATO FIRST ADDITION
TRACT C-2
Trail to "Black Berry Hill" (Hunting, Berry Picking)
Sec. 5
Gov't Lot 1
Pat. No. 50-2008-0210
Gana-A'Yoo, Limited
Successor in Interest to Nik'Aghun, Limited
Sec. 8
Pat. No. 50-2008-0210
Gana-A'Yoo, Limited
Successor in Interest to Nik'Aghun, Limited
USS 4370 TRACT B 7
USS 4370 TRACT B 6
USS 4370 TRACT B 5
USS 4370 TRACT C
PTN BLK 5 R.O.S.
Trustee Deed to City of Nulato
Bk. 23, Pgs. 175-176
10/2/1998
Trustee Deed to City of Nulato
Bk. 12, Pg. 346
6/17/1985
Trustee Deed to City of Nulato
Bk. 5, Pg. 100
3/5/1980
Lots 1-10
Trustee Deed to City of Nulato
Bk. 5, Pg. 95
3/15/1980
Trustee Deed to City of Nulato
Bk. 5, Pg. 97
3/5/1980
Lots 1-3
Trustee Deed to City of Nulato
Bk. 5, Pg. 98
3/5/1980
Lots 2-10
Trustee Deed to City of Nulato
Bk. 5, Pg. 99
3/5/1980
Lots 4,5,8,9
Trustee Deed to City of Nulato
Bk. 12, Pg. 345
6/17/1985
Lease to Catholic Bishop of Northern Alaska
Bk. 12, Pgs. 267-273
5/9/1985
Special Warr. Deed to City of Nulato
2008-000201-0
6/27/2008
Assignable Ground Lease to U.S.P.S.
Bk. 24, Pgs. 857-865
4/19/2001
Stat. QCD to Nulato Tribal Council
2005-000013-0
2/4/2005
QCD to City of Nulato
Bk. 24, Pg. 638
11/13/2000
10' Elec. Esmt.
Bk. 5, Pg. 744
7/14/1980
Community Map
NULATO
64° 43' 04" N 158° 06' 28" W (NAD 83)
Approximate Elevation: 127' at Lots 1 & 2, Blk. 2
Township 9 South, Range 4 East, K.R.M., AK
U.S.G.S. Quadrangle "NULATO C-5", Alaska
NULATO RECORDING DISTRICT
LEGEND
Residential Building
Commercial Building
Public Building
Electric
Underground Telephone
Underground Communication Line
Sewer Line
Water Line
Edge of Water
(1961) Flood Elev. 142.90' (Based on this Map)
0 200 400
SCALE IN FEET
SCALE: 1"=200'
Date of Photography: July 10, 2009
Magnetic Declination computed by U.S.G.S. Geomag
Program using WMM-2005.COF model as of September 12, 2009
SHEET 3 of 4
NULATO COMMUNITY MAP SHEET 3 1"=200' (2009 PHOTOGRAPHY)