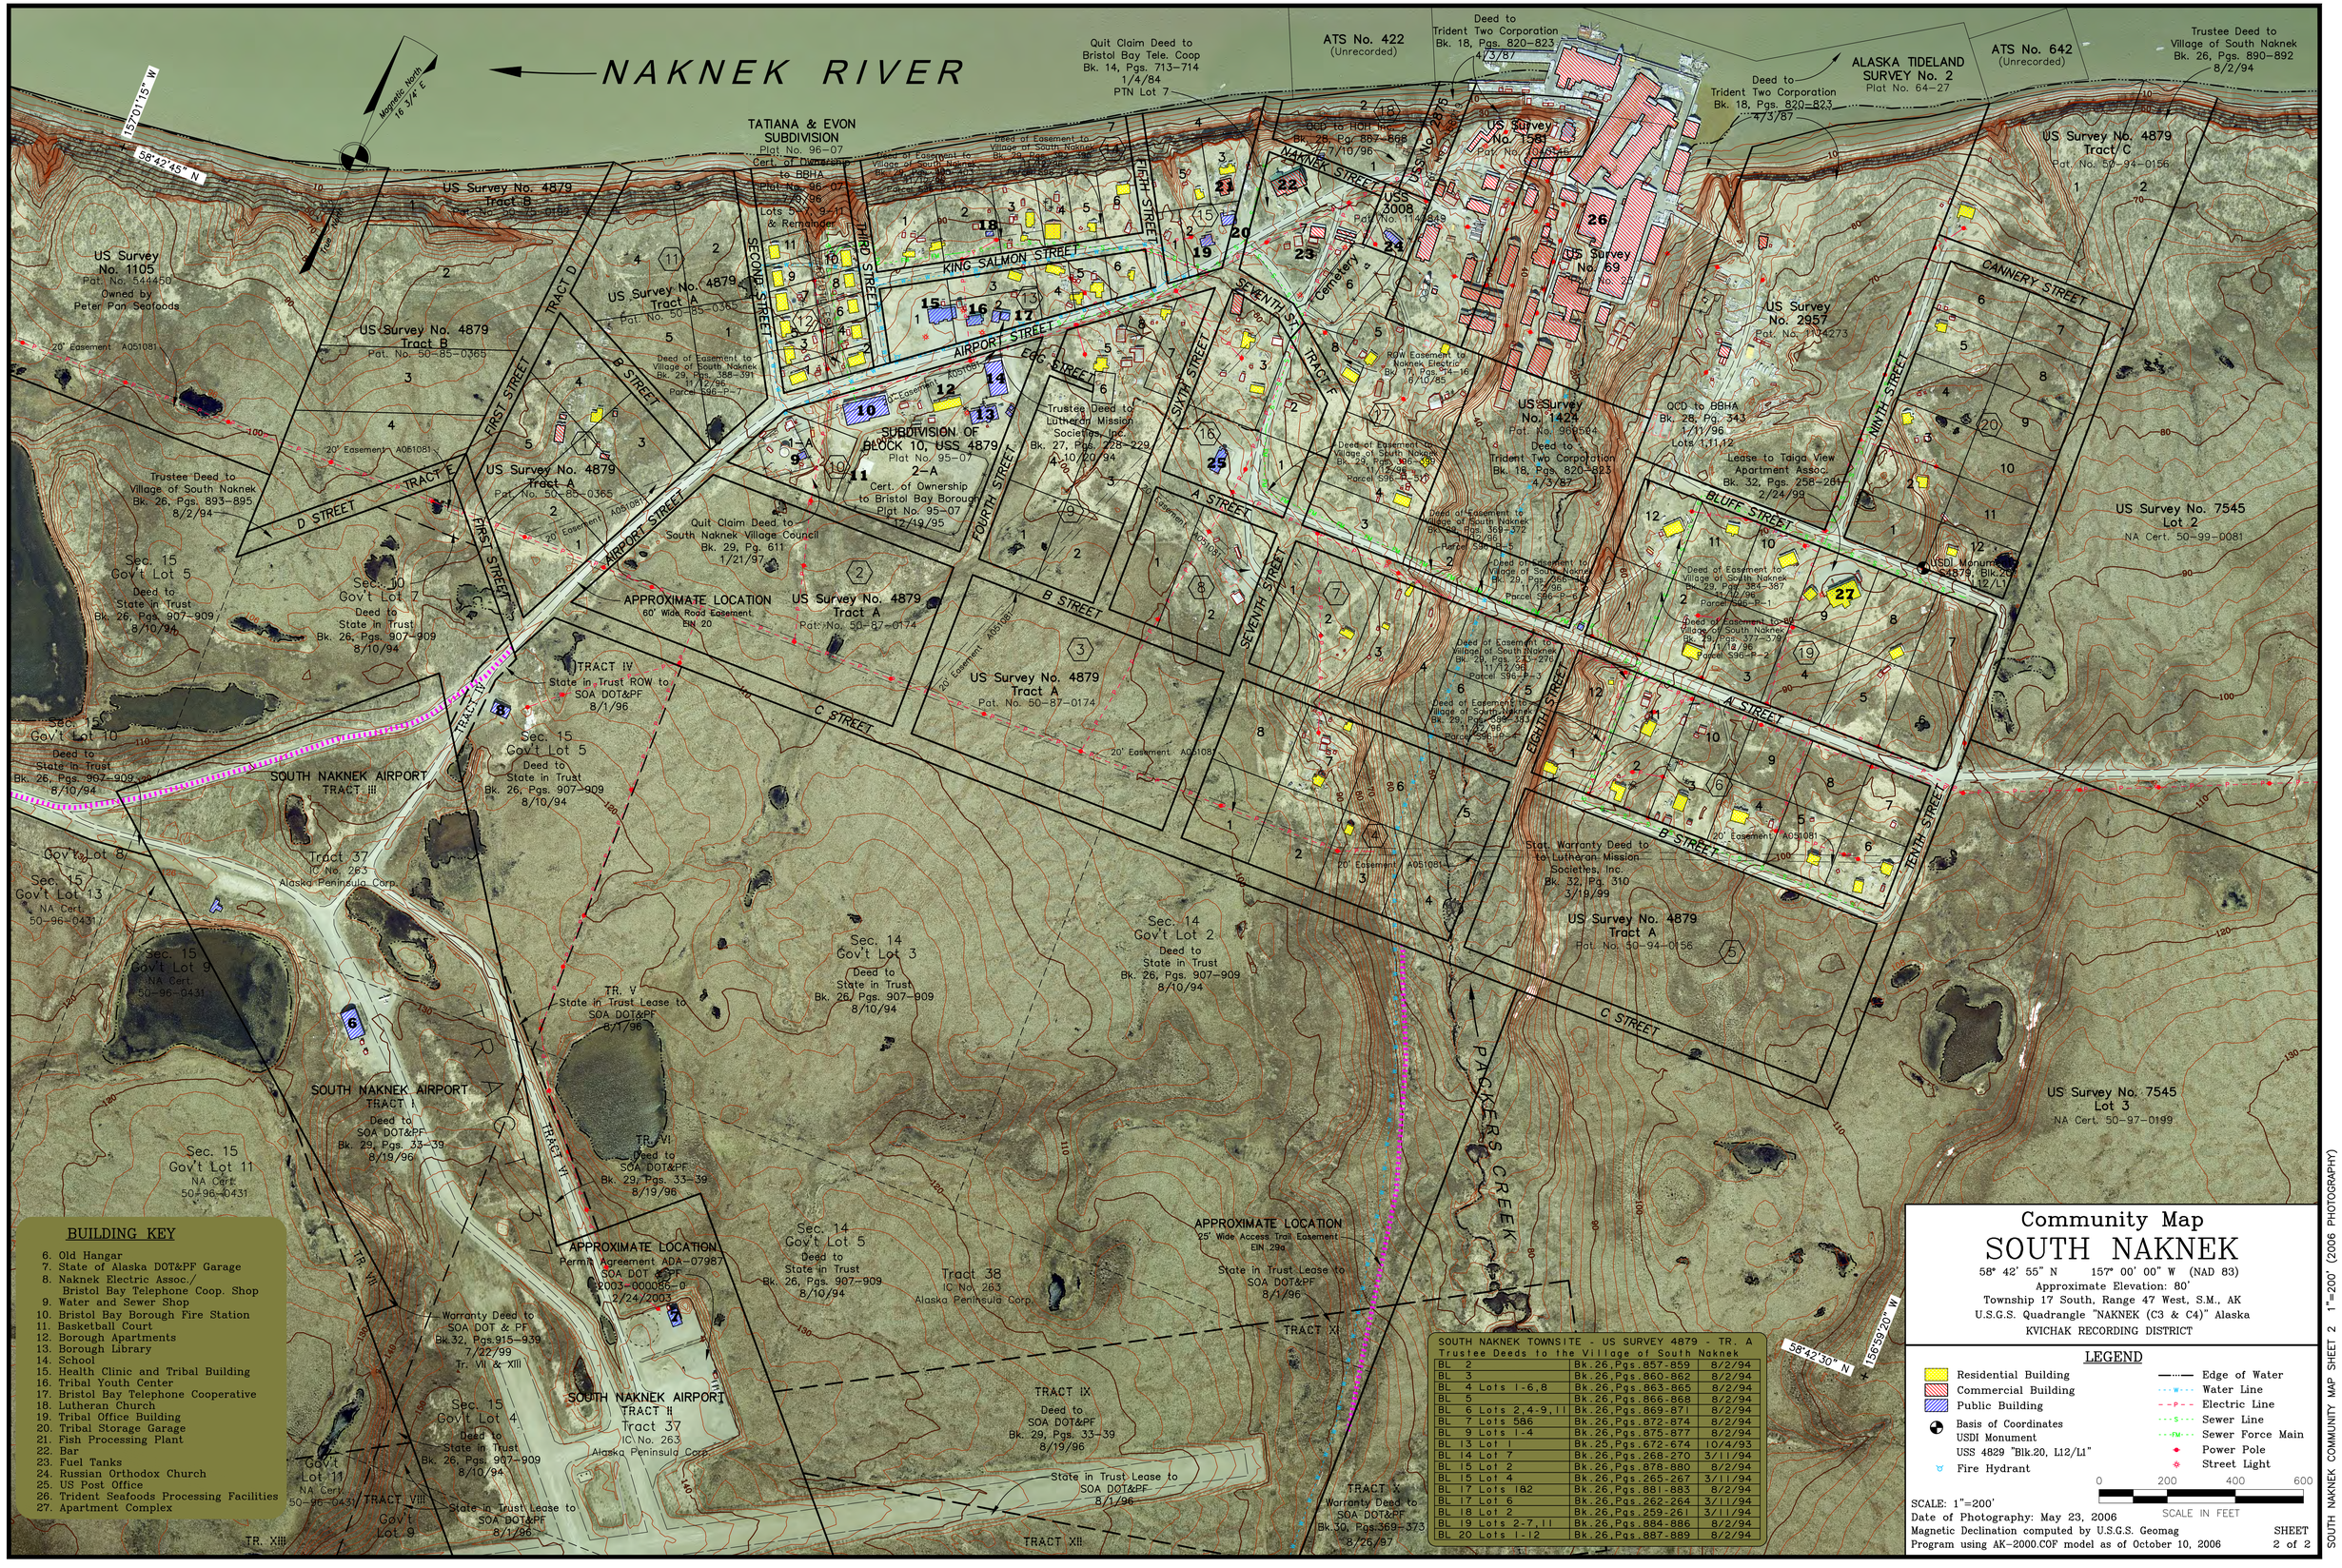
NAKNEK RIVER
157°01'15" W
58°42'45" N
Magnetic North 16 3/4° E
True North
US Survey No. 4879 Tract B
Pat. No. 50-85-0182
US Survey No. 1105
Pat. No. 544450
Owned by Peter Pan Seafoods
US Survey No. 4879 Tract B
Pat. No. 50-85-0365
US Survey No. 4879 Tract A
Pat. No. 50-85-0365
US Survey No. 4879 Tract A
Pat. No. 50-85-0365
Trustee Deed to Village of South Naknek Bk. 26, Pgs. 893-895 8/2/94
Sec. 15 Gov't Lot 5
Deed to State in Trust Bk. 26, Pgs. 907-909 8/10/94
Sec. 10 Gov't Lot 7
Deed to State in Trust Bk. 26, Pgs. 907-909 8/10/94
Sec. 15 Gov't Lot 10
Deed to State in Trust Bk. 26, Pgs. 907-909 8/10/94
Gov't Lot 8
Sec. 15 Gov't Lot 13
NA Cert. 50-96-0431
Sec. 15 Gov't Lot 9
NA Cert. 50-96-0431
Sec. 15 Gov't Lot 11
NA Cert. 50-96-0431
Gov't Lot 11
NA Cert. 50-96-0431
Gov't Lot 9
TATIANA & EVON SUBDIVISION
Plat No. 96-07
Cert. of Ownership to BBHA
Plat No. 96-07
2/8/96
Lots 5-7, 9-11 & Remainder
Quit Claim Deed to Bristol Bay Tele. Coop Bk. 14, Pgs. 713-714 1/4/84
PTN Lot 7
ATS No. 422 (Unrecorded)
Deed to Trident Two Corporation Bk. 18, Pgs. 820-823 4/3/87
OCD to HOH Inc. Bk. 29, Pgs. 887-888 2/10/96
US Survey No. 1561
Pat. No. 1114273
USS No. 3008
Pat. No. 1114273
ALASKA TIDELAND SURVEY No. 2
Plat No. 64-27
ATS No. 642 (Unrecorded)
Trustee Deed to Village of South Naknek Bk. 26, Pgs. 890-892 8/2/94
US Survey No. 4879 Tract C
Pat. No. 50-94-0156
US Survey No. 69
US Survey No. 2957
Pat. No. 1114273
US Survey No. 1424
Pat. No. 960584
Deed to Trident Two Corporation Bk. 18, Pgs. 820-823 4/3/87
OCD to BBHA Bk. 28, Pg. 343 1/11/96
Lots 1,11,12
Lease to Taiga View Apartment Assoc. Bk. 32, Pgs. 258-261 2/24/99
US Survey No. 7545 Lot 2
NA Cert. 50-99-0081
USDI Monument 1879, Blk.20 (12/L)
US Survey No. 7545 Lot 3
NA Cert. 50-97-0199
US Survey No. 4879 Tract A
Pat. No. 50-94-0156
Stat. Warranty Deed to to Lutheran Mission Societies, Inc. Bk. 32, Pg. 310 3/19/99
SUBDIVISION OF BLOCK 10, USS 4879
Plat No. 95-07
2-A
Cert. of Ownership to Bristol Bay Borough Plat No. 95-07 12/19/95
Trustee Deed to Lutheran Mission Societies, Inc. Bk. 27, Pgs. 228-229 10/20/94
Quit Claim Deed to South Naknek Village Council Bk. 29, Pg. 611 1/21/97
APPROXIMATE LOCATION 60' Wide Road Easement EIN 20
US Survey No. 4879 Tract A
Pat. No. 50-87-0174
US Survey No. 4879 Tract A
Pat. No. 50-87-0174
Tract 37 IC No. 263 Alaska Peninsula Corp.
TRACT IV State in Trust ROW to SOA DOT&PF 8/1/96
SOUTH NAKNEK AIRPORT TRACT III
SOUTH NAKNEK AIRPORT TRACT I
Deed to SOA DOT&PF Bk. 29, Pgs. 33-39 8/19/96
SOUTH NAKNEK AIRPORT TRACT II
Tract 37 IC No. 263 Alaska Peninsula Corp.
TR. V State in Trust Lease to SOA DOT&PF 8/1/96
TR. VI Deed to SOA DOT&PF Bk. 29, Pgs. 33-39 8/19/96
APPROXIMATE LOCATION Permit Agreement ADA-07987 SOA DOT&PF 2003-000086-0 2/24/2003
Warranty Deed to SOA DOT & PF Bk.32, Pgs.915-939 7/22/99 Tr. VII & XIII
Sec. 15 Gov't Lot 4
Deed to State in Trust Bk. 26, Pgs. 907-909 8/10/94
State in Trust Lease to SOA DOT&PF 8/1/96
Gov't Lot 10
NA Cert. 50-96-0431
TRACT VIII
TR. XIII
Sec. 14 Gov't Lot 3
Deed to State in Trust Bk. 26, Pgs. 907-909 8/10/94
Sec. 14 Gov't Lot 2
Deed to State in Trust Bk. 26, Pgs. 907-909 8/10/94
Sec. 14 Gov't Lot 5
Deed to State in Trust Bk. 26, Pgs. 907-909 8/10/94
Tract 38 IC No. 263 Alaska Peninsula Corp.
APPROXIMATE LOCATION 25' Wide Access Trail Easement EIN 299
State in Trust Lease to SOA DOT&PF 8/1/96
TRACT IX Deed to SOA DOT&PF Bk. 29, Pgs. 33-39 8/19/96
State in Trust Lease to SOA DOT&PF 8/1/96
TRACT X Warranty Deed to SOA DOT&PF Bk.30, Pgs.369-373 8/26/97
TRACT XI
TRACT XII
PACKERS CREEK
58°42'30" N
156°59'20" W
FIRST STREET
SECOND STREET
THIRD STREET
FIFTH STREET
SIXTH STREET
SEVENTH STREET
EIGHTH STREET
NINTH STREET
AIRPORT STREET
KING SALMON STREET
NAKNEK STREET
CANNERY STREET
BLUFF STREET
A STREET
B STREET
C STREET
D STREET
TRACT D
TRACT E
TRACT F
Cemetery
20' Easement A051081
Deed of Easement to Village of South Naknek Bk. 29, Pgs. 388-391 11/12/96 Parcel S96-P-7
ROW Easement to Naknek Electric Bk. 15, Pgs. 14-16 8/10/85
Deed of Easement to Village of South Naknek Bk. 29, Pgs. 388-391 Parcel S96-P-5
Deed of Easement to Village of South Naknek Bk. 29, Pgs. 369-372 Parcel S96-P-5
Deed of Easement to Village of South Naknek Bk. 29, Pgs. 365-368 Parcel S96-P-6
Deed of Easement to Village of South Naknek Bk. 29, Pgs. 373-376 Parcel S96-P-1
Deed of Easement to Village of South Naknek Bk. 29, Pgs. 377-379 11/12/96 Parcel S96-P-2
Deed of Easement to Village of South Naknek Bk. 29, Pgs. 273-276 11/12/96 Parcel S96-P-3
Deed of Easement to Village of South Naknek Bk. 29, Pgs. 380-383 11/12/96 Parcel S96-P-4
Deed of Easement to Village of South Naknek Bk. 29, Pgs. 384-387 11/12/96 Parcel S96-P-8
20' Easement A051081
Deed of Easement to Village of South Naknek Bk. 29, Pgs. 388-391 11/12/96 Parcel S96-P-5
20' Easement A051081
20' Easement A051081
20' Easement A051081