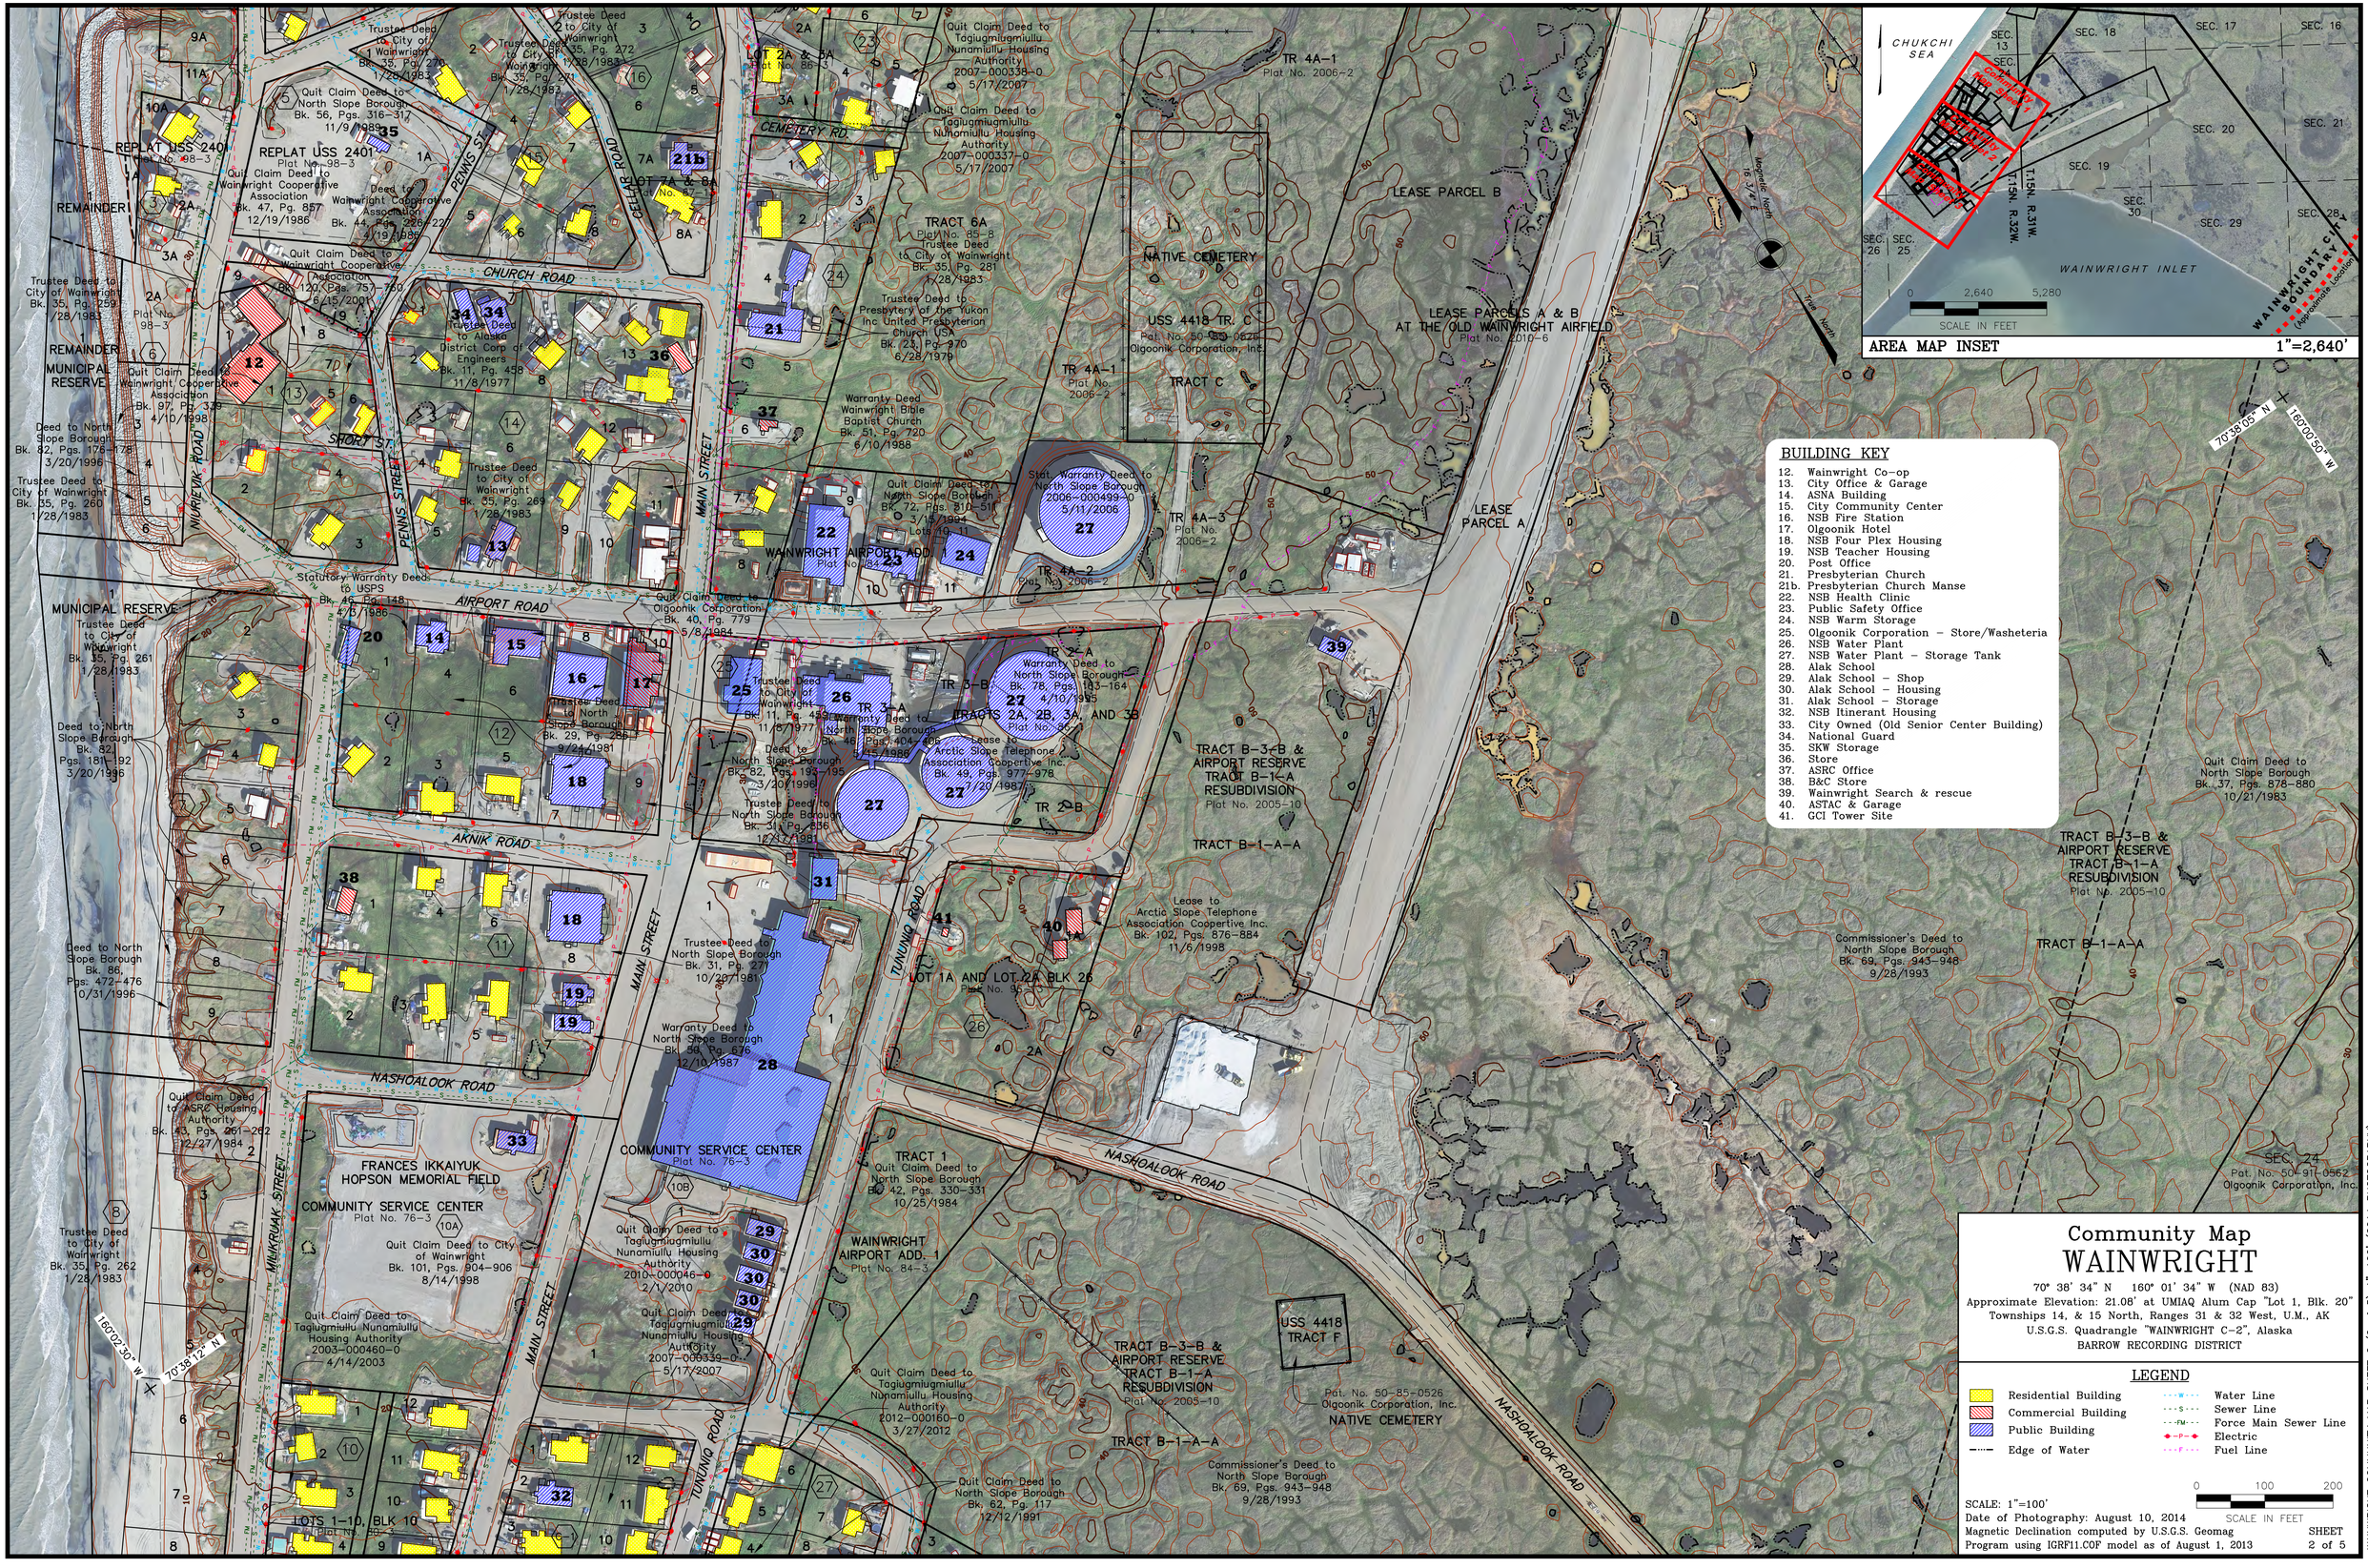
CHUKCHI SEA
WAINWRIGHT INLET
SEC. 13
SEC. 18
SEC. 17
SEC. 16
SEC. 20
SEC. 21
SEC. 19
SEC. 30
SEC. 29
SEC. 28
SEC. 26
SEC. 25
T.15N. R.31W.
T.15N. R.32W.
0
2,640
5,280
SCALE IN FEET
WAINWRIGHT CITY BOUNDARY
(Approximate Location)
AREA MAP INSET
1"=2,640'
Magnetic North 16.3°E
True North
70°38'05" N
160°00'50" W
REMAINDER
REPLAT USS 2401
Plat No. 98-3
REPLAT USS 240
Plat No. 98-3
MUNICIPAL RESERVE
CHURCH ROAD
SHORT ST.
PENNS ST.
MURIVIK ROAD
CELLAR ROAD
CEMETERY RD.
MAIN STREET
AIRPORT ROAD
AKNIK ROAD
NASHOALOOK ROAD
TUNUNG ROAD
MILIKRUAK STREET
WAINWRIGHT AIRPORT ADD. 1
Plat No. 84-3
WAINWRIGHT AIRPORT ADD. 1
Plat No. 84-3
LOT 2A & 3A
Plat No. 86-3
LOT 4A & 8A
Plat No. 87-3
TRACT 6A
Plat No. 85-8
TRACTS 2A, 2B, 3A, AND 3B
Plat No. 96-1
TR 4A-1
Plat No. 2006-2
TR 4A-2
Plat No. 2006-2
TR 4A-3
Plat No. 2006-2
TR 2-A
TR 3-B
TR 3-A
TR B
LOT 1A AND LOT 2A BLK 26
Plat No. 96-3
LOTS 1-10, BLK 10
Plat No. 85-3
TRACT 1
Plat No. 2010-6
LEASE PARCEL B
LEASE PARCELS A & B
AT THE OLD WAINWRIGHT AIRFIELD
Plat No. 2010-6
LEASE PARCEL A
NATIVE CEMETERY
USS 4418 TR. C
Plat No. 50-85-0526
Olgoonik Corporation, Inc.
USS 4418
TRACT F
Plat No. 50-85-0526
Olgoonik Corporation, Inc.
NATIVE CEMETERY
TRACT B-3-B &
AIRPORT RESERVE
TRACT B-1-A
RESUBDIVISION
Plat No. 2005-10
TRACT B-1-A-A
SEC. 24
Plat No. 50-91-0562
Olgoonik Corporation, Inc.
Trustee Deed to City of Wainwright Bk. 35, Pg. 259 1/28/1983
Trustee Deed to City of Wainwright Bk. 35, Pg. 260 1/28/1983
Trustee Deed to City of Wainwright Bk. 35, Pg. 261 1/28/1983
Trustee Deed to City of Wainwright Bk. 35, Pg. 262 1/28/1983
Trustee Deed to City of Wainwright Bk. 35, Pg. 270 1/28/1983
Trustee Deed to City of Wainwright Bk. 35, Pg. 271 1/28/1983
Trustee Deed to City of Wainwright Bk. 35, Pg. 272 1/28/1983
Trustee Deed to City of Wainwright Bk. 35, Pg. 281 1/28/1983
Trustee Deed to City of Wainwright Bk. 35, Pg. 269 1/28/1983
Trustee Deed to Alaska District Corp of Engineers Bk. 11, Pg. 458 11/8/1977
Trustee Deed to North Slope Borough Bk. 29, Pg. 288 9/24/1981
Trustee Deed to North Slope Borough Bk. 11, Pg. 429 11/5/1977
Trustee Deed to North Slope Borough Bk. 31, Pg. 271 10/20/1981
Trustee Deed to North Slope Borough Bk. 31, Pg. 286 12/17/1981
Quit Claim Deed to North Slope Borough Bk. 56, Pgs. 316-317 11/9/1988
Quit Claim Deed to Wainwright Cooperative Association Bk. 47, Pg. 857 12/19/1986
Deed to Wainwright Cooperative Association Bk. 44, Pgs. 226-227 4/19/1986
Quit Claim Deed to Wainwright Cooperative Association Bk. 120, Pgs. 757-760 6/15/2001
Quit Claim Deed to Wainwright, Cooperative Association Bk. 97, Pg. 329 4/10/1998
Quit Claim Deed to Olgoonik Corporation Bk. 40, Pg. 779 9/8/1984
Quit Claim Deed to North Slope Borough Bk. 72, Pgs. 310-311 3/15/1993
Quit Claim Deed to Tagiugmiugmiullu Nunamiullu Housing Authority 2007-000338-0 5/17/2007
Quit Claim Deed to Tagiugmiugmiullu Nunamiullu Housing Authority 2007-000337-0 5/17/2007
Quit Claim Deed to Tagiugmiugmiullu Nunamiullu Housing Authority 2010-000046-0 2/1/2010
Quit Claim Deed to Tagiugmiugmiullu Nunamiullu Housing Authority 2007-000339-0 5/17/2007
Quit Claim Deed to Tagiugmiugmiullu Nunamiullu Housing Authority 2012-000160-0 3/27/2012
Quit Claim Deed to Tagiugmiugmiullu Nunamiullu Housing Authority 2003-000460-0 4/14/2003
Quit Claim Deed to City of Wainwright Bk. 101, Pgs. 904-906 8/14/1998
Quit Claim Deed to ASRC Housing Authority Bk. 43, Pgs. 261-262 12/27/1984
Quit Claim Deed to North Slope Borough Bk. 37, Pgs. 878-880 10/21/1983
Quit Claim Deed to North Slope Borough Bk. 62, Pg. 117 12/12/1991
Statutory Warranty Deed to USPS Bk. 46, Pg. 148 4/3/1986
Stat. Warranty Deed to North Slope Borough 2006-000499-0 5/11/2006
Warranty Deed to North Slope Borough Bk. 78, Pgs. 163-164 4/10/1995
Warranty Deed to North Slope Borough Bk. 46, Pgs. 404-408 4/15/1986
Warranty Deed to North Slope Borough Bk. 36, Pg. 676 12/10/1987
Warranty Deed Wainwright Bible Baptist Church Bk. 51, Pg. 720 6/10/1988
Lease to Arctic Slope Telephone Association Cooperative Inc. Bk. 49, Pgs. 977-978 7/20/1987
Lease to Arctic Slope Telephone Association Cooperative Inc. Bk. 102, Pgs. 876-884 11/6/1998
Commissioner's Deed to North Slope Borough Bk. 69, Pgs. 943-948 9/28/1993
Deed to North Slope Borough Bk. 82, Pgs. 176-178 3/20/1996
Deed to North Slope Borough Bk. 82, Pgs. 181-192 3/20/1996
Deed to North Slope Borough Bk. 86, Pgs. 472-476 10/31/1996
Warranty Deed to Presbytery of the Yukon Inc United Presbyterian Church USA Bk. 25, Pg. 270 6/28/1979
FRANCES IKKAIYUK HOPSON MEMORIAL FIELD
COMMUNITY SERVICE CENTER
Plat No. 76-3
COMMUNITY SERVICE CENTER
Plat No. 76-3
70° 38' 34" N
160° 01' 34" W (NAD 83)
BUILDING KEY
12. Wainwright Co-op
13. City Office & Garage
14. ASNA Building
15. City Community Center
16. NSB Fire Station
17. Olgoonik Hotel
18. NSB Four Plex Housing
19. NSB Teacher Housing
20. Post Office
21. Presbyterian Church
21b. Presbyterian Church Manse
22. NSB Health Clinic
23. Public Safety Office
24. NSB Warm Storage
25. Olgoonik Corporation - Store/Washeteria
26. NSB Water Plant
27. NSB Water Plant - Storage Tank
28. Alak School
29. Alak School - Shop
30. Alak School - Housing
31. Alak School - Storage
32. NSB Itinerant Housing
33. City Owned (Old Senior Center Building)
34. National Guard
35. SKW Storage
36. Store
37. ASRC Office
38. B&C Store
39. Wainwright Search & rescue
40. ASTAC & Garage
41. GCI Tower Site
Community Map
WAINWRIGHT
70° 38' 34" N 160° 01' 34" W (NAD 83)
Approximate Elevation: 21.08' at UMIAQ Alum Cap "Lot 1, Blk. 20"
Townships 14, & 15 North, Ranges 31 & 32 West, U.M., AK
U.S.G.S. Quadrangle "WAINWRIGHT C-2", Alaska
BARROW RECORDING DISTRICT
LEGEND
Residential Building
Commercial Building
Public Building
Edge of Water
Water Line
Sewer Line
Force Main Sewer Line
Electric
Fuel Line
0
100
200
SCALE IN FEET
SCALE: 1"=100'
Date of Photography: August 10, 2014
Magnetic Declination computed by U.S.G.S. Geomag Program using IGRF11.COF model as of August 1, 2013
SHEET 2 of 5
WAINWRIGHT COMMUNITY MAP SHEET 2 (2 of 5) 1"=100' (2014 PHOTOGRAPHY)